AMENDED PLAN

B.O.H. PERMIT

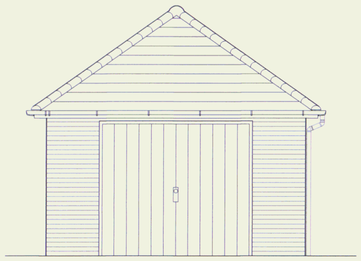

West Elevation 1:50

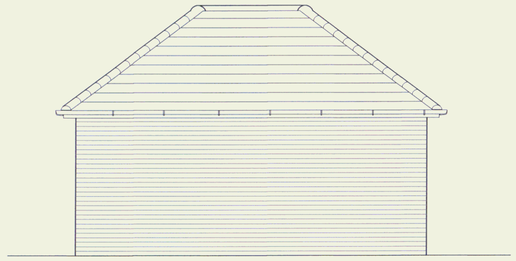

North Elevation 1:50

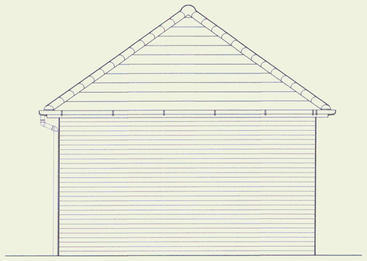

South Elevation 1:50

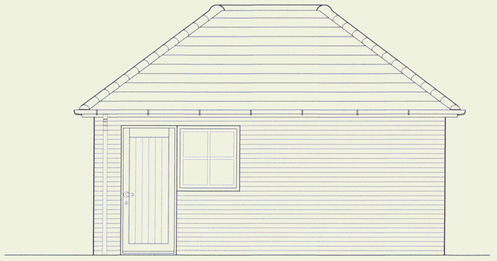

East Elevation 1:50

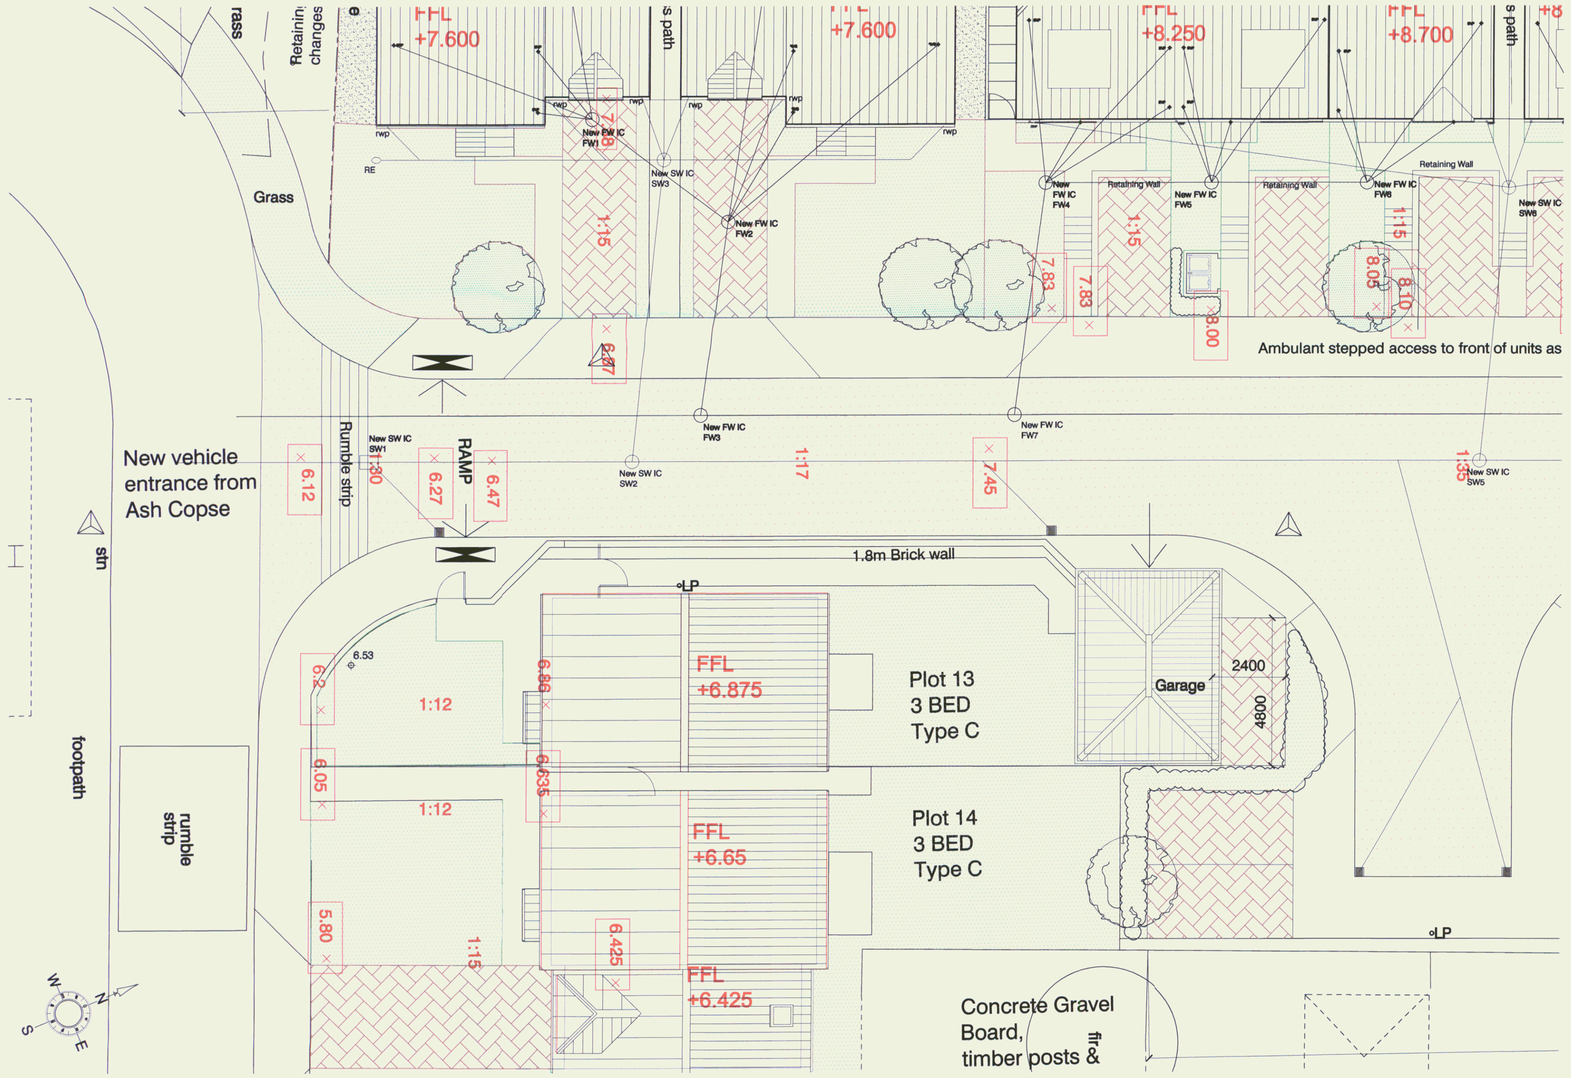

Site Plan 1:100

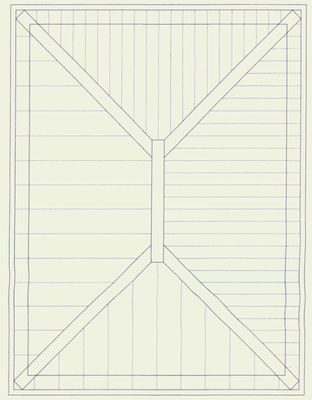

Roof Plan 1:50

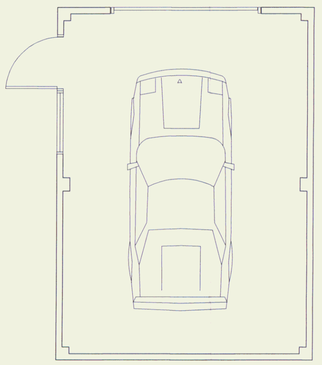

Plan 1:50

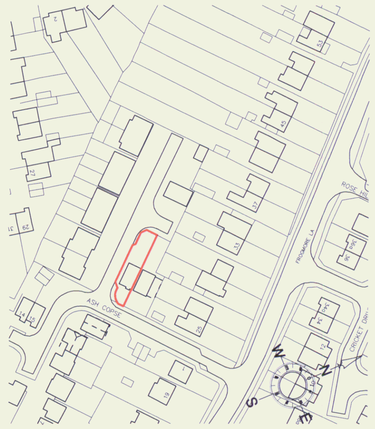

Crown Copyright 2005. All rights reserved. Licence numt
Licence number 100020449

Location Plan 1:1250

Dimensions to be checked on site before commencing work. Any discrepancies shall be reported to the architect immediately.

Do not scale from these drawings except for planning purposes. Use figured dimensions only.

Where applicable this drawing is to be read in conjunction with other consultants' drawings.

This drawing is the copyright of Harrington Design + Bloomfield

HAVANT BOROUGH COUNCIL DEVELOPMENT CONTROL 07 APR 2010 RECEIVED

Rev	Date	Amendment	Checked
C	06.04.10	Dimensions of parking space added	
B	03.02.10	Window moved	
A	02.02.10	Door & window added to south elevation	

harrington design + bloomfield
ARCHITECTS

• Unit One • Broadbridge Business Centre • Delling Lane
• Bosham • Chichester • West Sussex • PO18 8NF
• Tel: 44 (0) 1243 574100 • Fax: 44 (0) 1243 574603
• e-mail: info@harringtonbloomfield.co.uk

For
HOOD HOUSE LTD

Project
NEW HOUSING AT
LAND TO THE REAR OF
NO'S 25-39 FROGMORE LANE
LOVEDEAN

Title
PLOT 13
GARAGE PLANS
AND ELEVATIONS

Date	Drawn	Scale	Checked
JAN 10	SR	AS SHOWN	

Job Number	Prefix	Drawing Number	Revision
04143		130	C