PERMIT

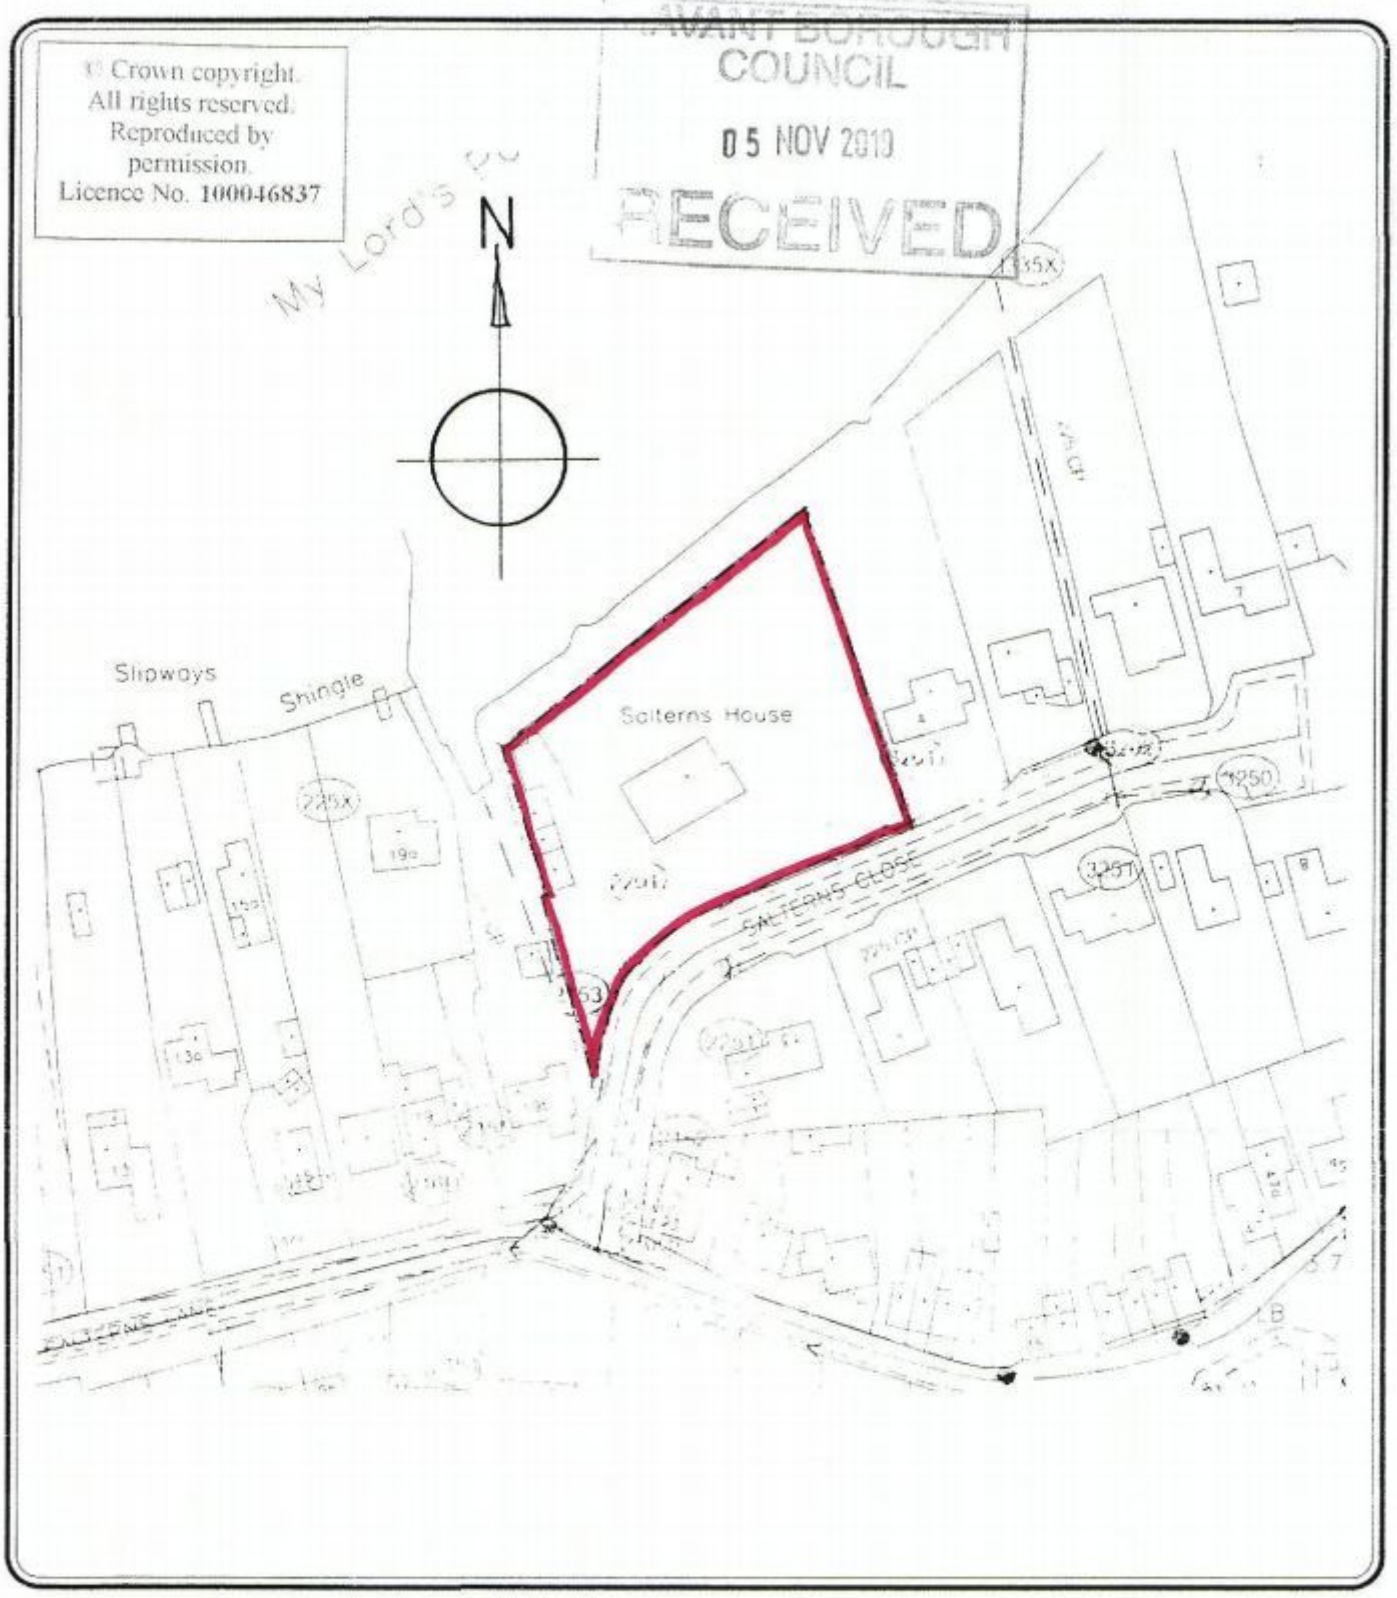

Martin H. Critchley,
Architect and Designer

7 North Street
Havant
Hants
PO9 1PW
023 9247 4919

JOB
SALTERNS HOUSE
MENGEHAM

Date 27/06/02

Job No.
0237

DRAWING
BLOCK PLAN

Scale 1:1250

Drawn P.C.

Drg.No.
202