

PERMIT

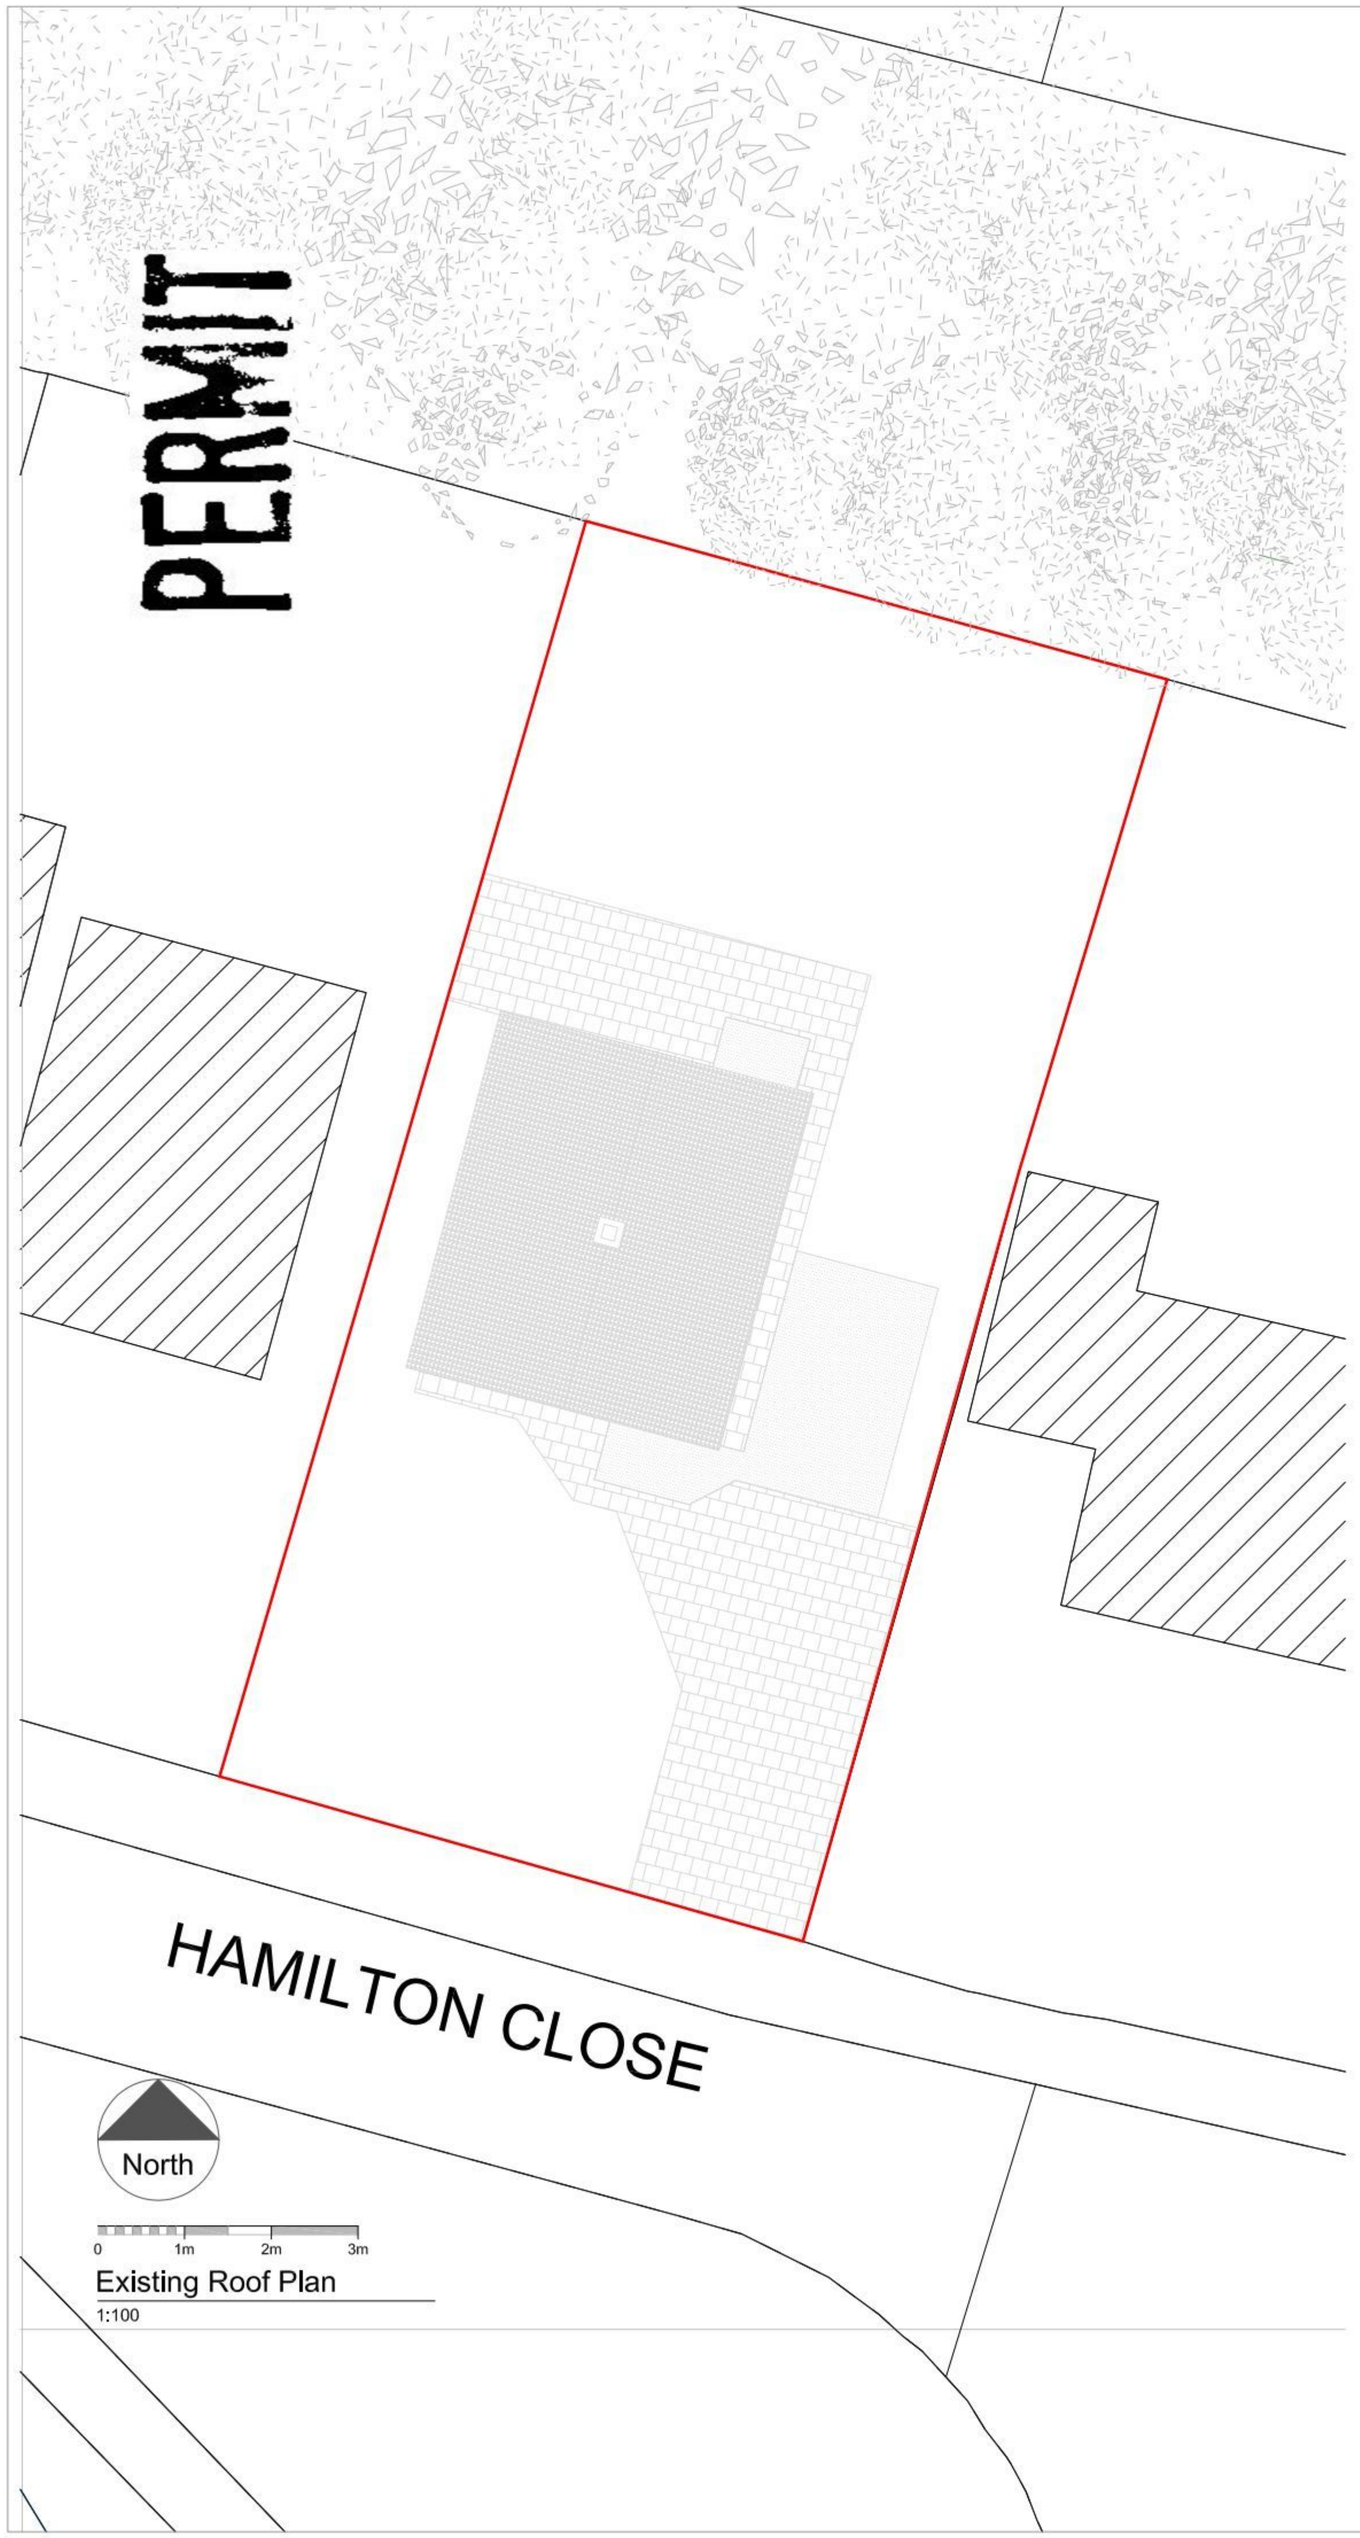


Existing Roof Plan
1:100

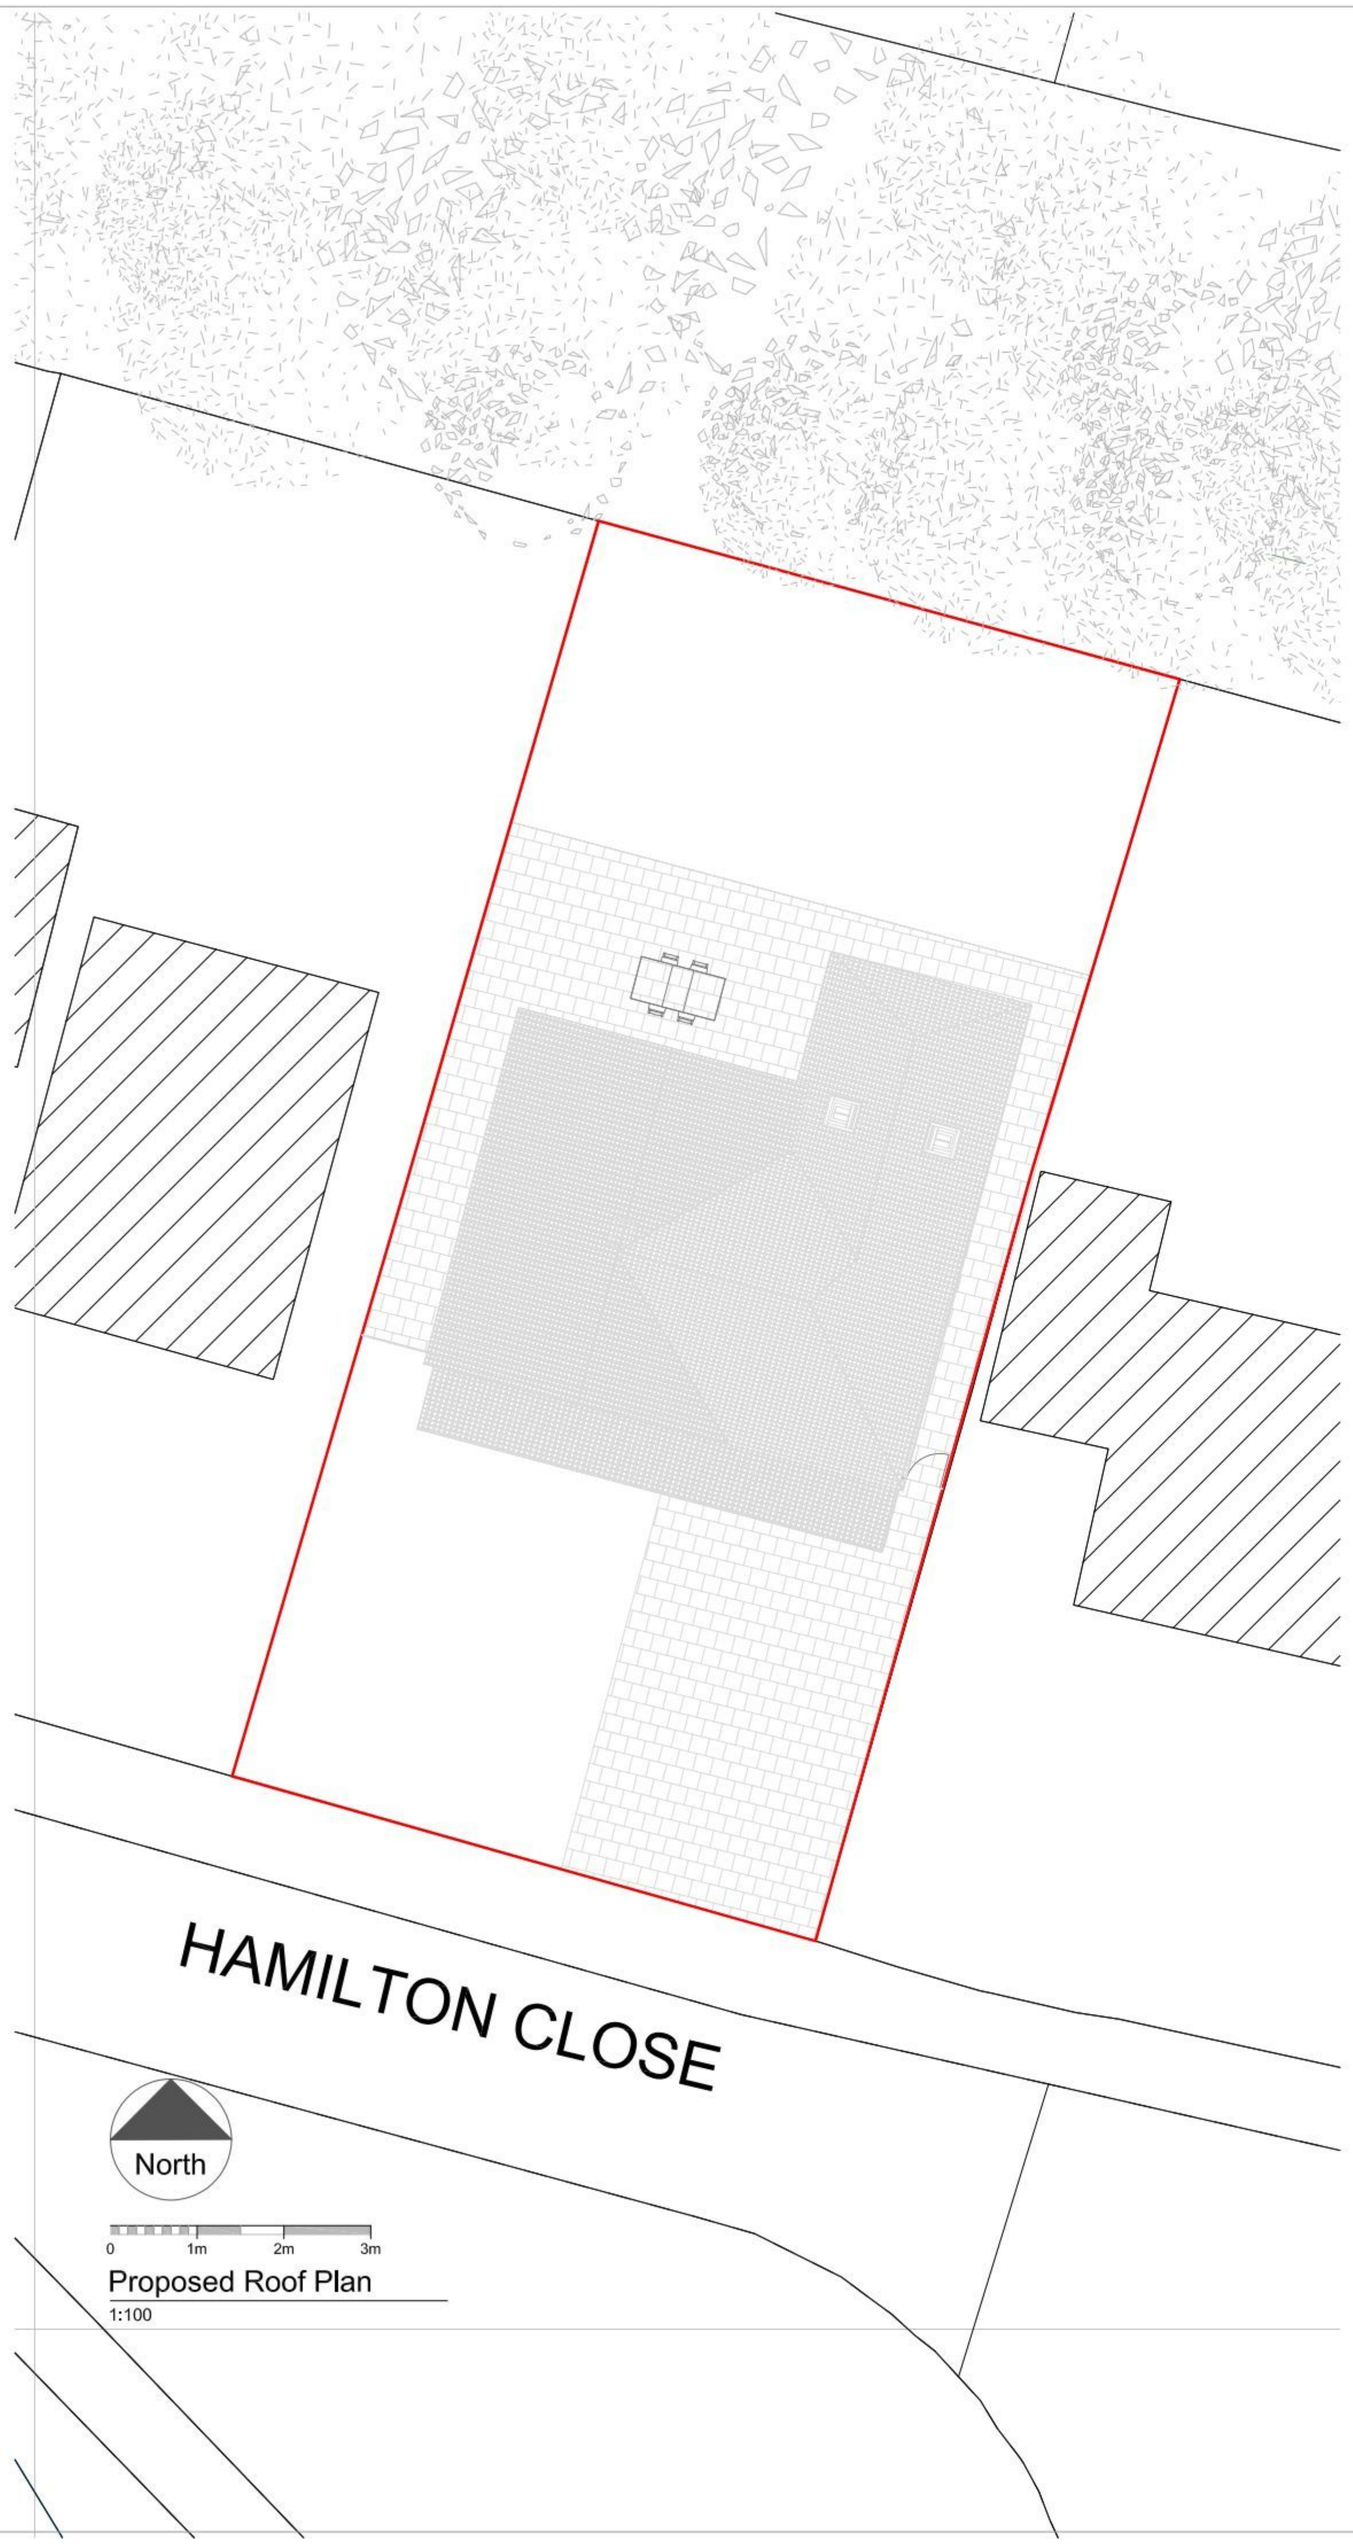


Proposed Roof Plan
1:100

General Notes:

1. Do not scale this drawing other than for the purposes of planning and building control, fingerprint studios to be notified of discrepencies in figured dimensions. Contractors must check all dimensions from site. This drawing is copyright © 2010.

Ordanance Survey Reference
Streetwise licence No. 100047474

www.streetwise-maps.com

| Ref. | Revisions | Drg/ Date | Chk/ Date |
|---|---|---|---|
| 02 | Gable ends added to roof pitches. Rear roof ridge height reduced by 300mm and two rooflights removed | 07-05-11 | |
| 01 | Response to planning comments | 12-03-11 | |

fingerprint studios
tel: 00 44 (0) 77866 38 173
email: info@fingerprintstudios.co.uk web: www.fingerprintstudio.co.uk

**South Lodge**
**House & Garage Extension**

**Existing & Proposed Roof Plan**

| Discipline | Purpose of issue |
|---|---|
| **Design** | **Planning** |

Scales
**1:100 @ A1**

| Drawn By / Date | Checked By / Date |
|---|---|
| **P.B.B 21-02-11** | **P.B.B 12-07-10** |

| Job No. | Drawing No. | Rev. |
|---|---|---|
| **1006** | **1006** | **02** |