General Notes:

- Drawings to be read in conjunction with Design and Access Statement and supplementary supporting desktop reports.
- All drawings subject to Planning and Building Control consent.
- All discrepancies or omissions to be reported to Archial Architects Ltd.
- Do not scale from this drawing.

REFUSE

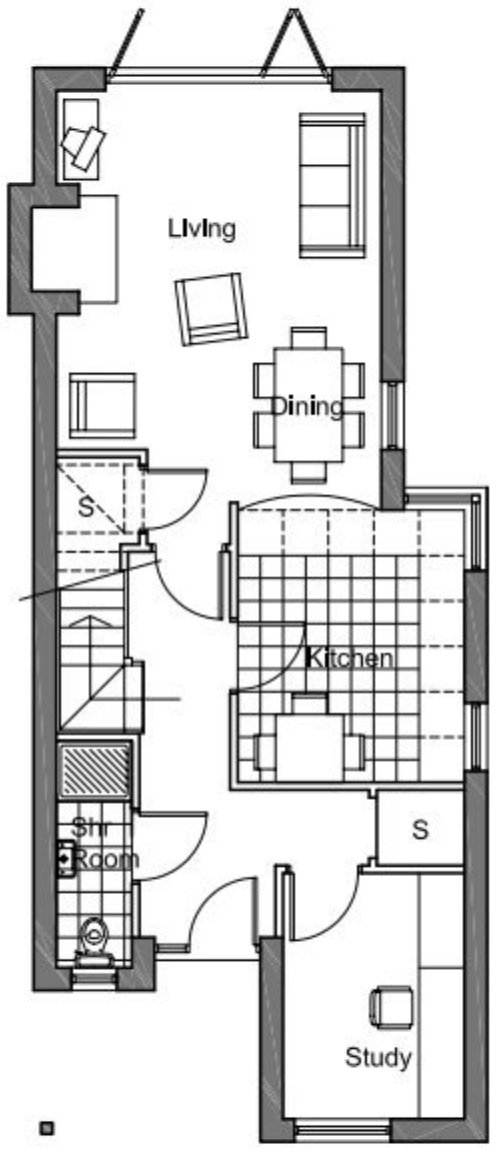

ground floor

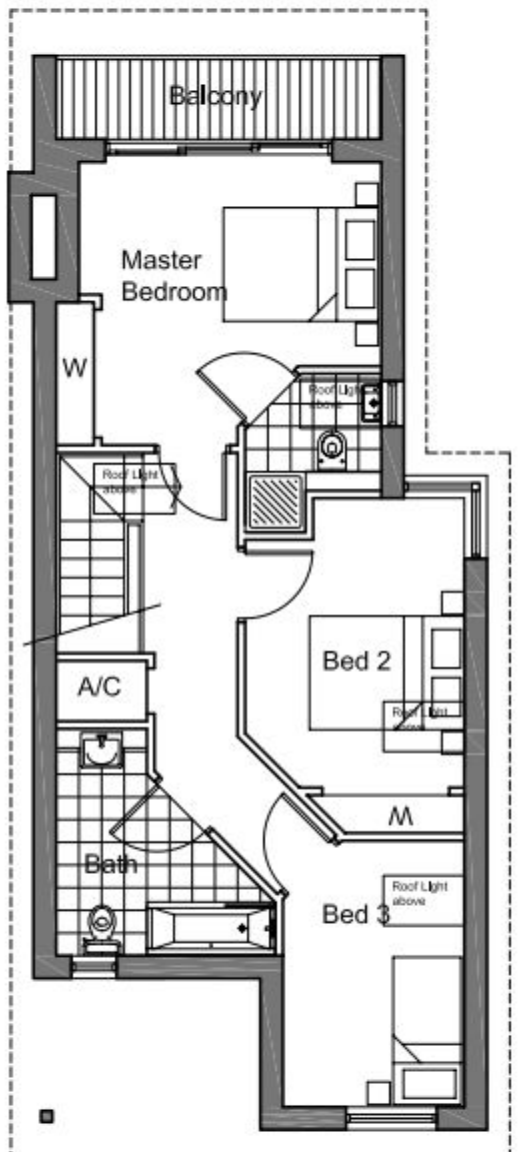

[redacted]st floor

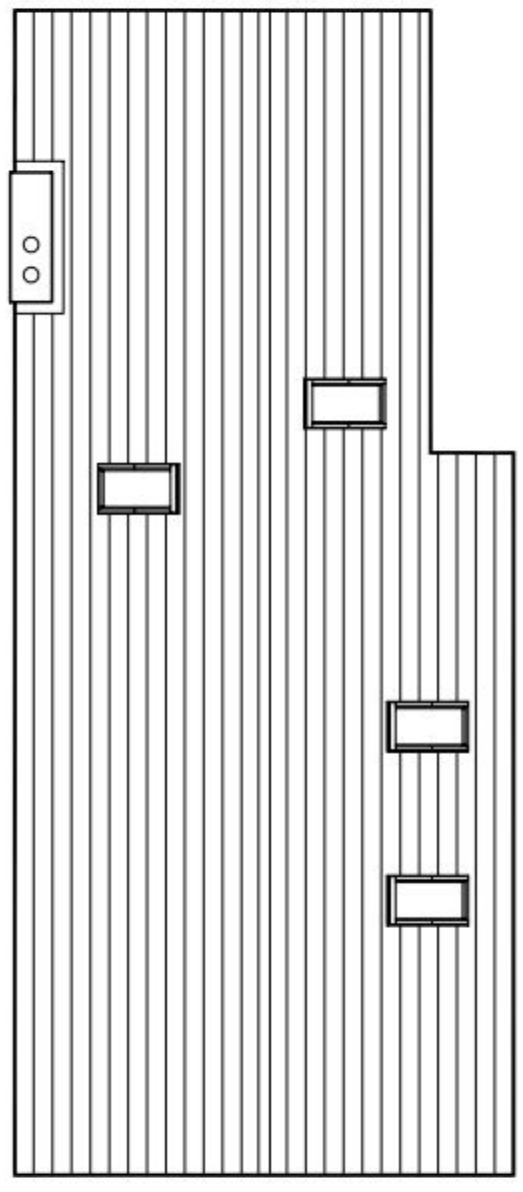

roof plan

plot 3 floor plans 1:1[redacted]



Rev.	Date	Details	Drawn	Checked
P2	05.10.10	Rooflights indicated on floor plan	MR	MR
P1	15.09.10	Planning Application Issue	MA	MA

Issued for:

PLANNING

Project/Client: 4 New Houses, Hazleton Way, Cowplain	Project No: 3310044
	Dwg No: 004
	Rev: P2
Drawing: Plot 3, Floor Plans	Scale: 1:100 @A3
	Drawn By: NJL — Date: 23.08.10
	Checked By: MA — Date: 23.08.10

archial

2 St Stephens Court, 15-17 St Stephens Road, Bournemouth, BH2 6LA
T: +44 (0)1202 554625 F: +44 (0)1202 294007
www.archialgroup.com

© Archial Architects Ltd. Contractors must work only to figured dimensions which are to be checked on site.
Registered Office • Hampton House, 100 • 103 Great Portland Street, London, W1W 5PA. Registered Number • 2917102