

10/72708/000


REFUSE

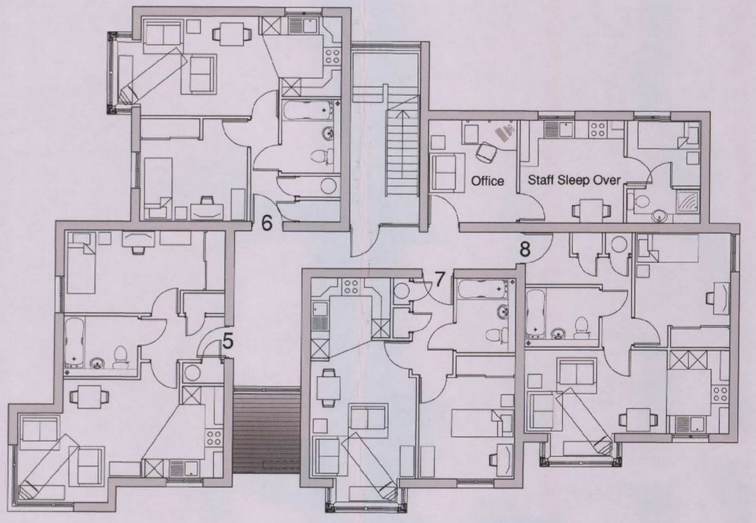


FIRST FLOOR PLAN (A3 1:200)

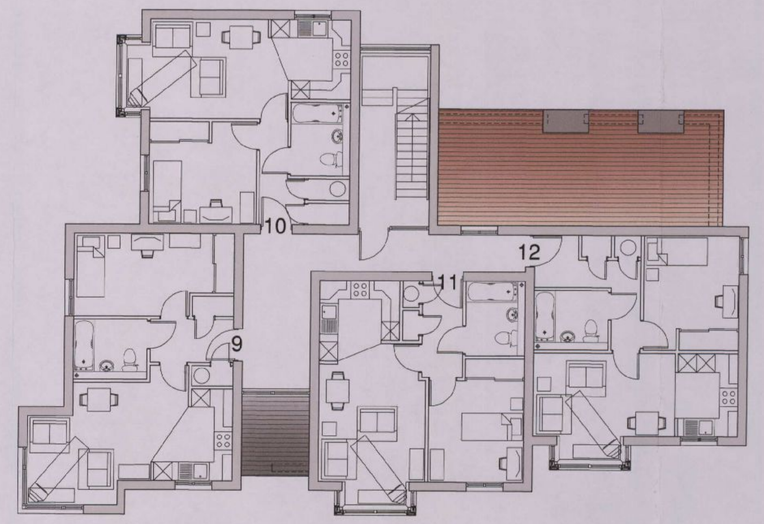

SECOND FLOOR PLAN (A3 1:200)

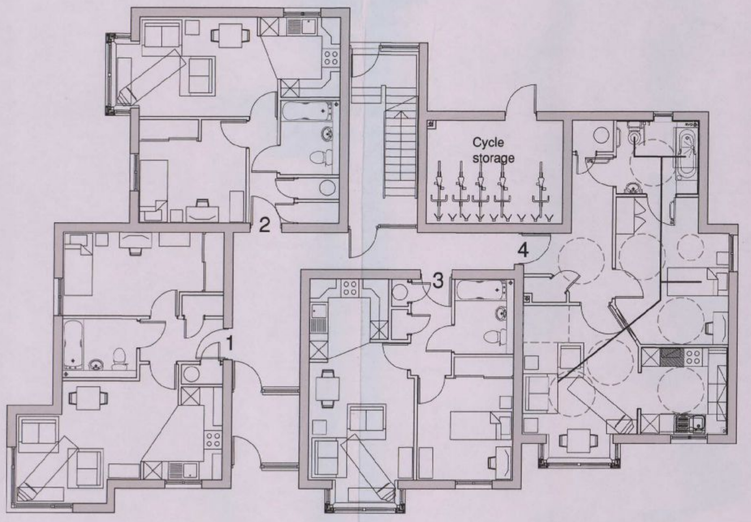

GROUND FLOOR PLAN (A3 1:200)

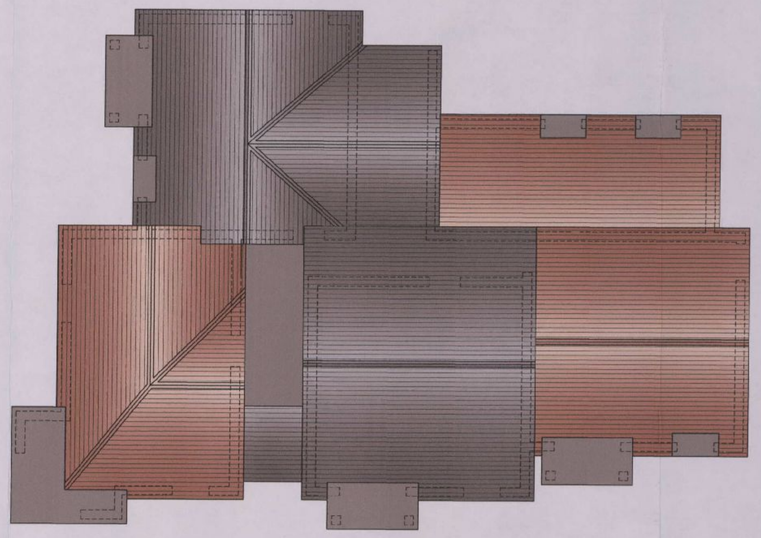

ROOF PLAN (A3 1:200)

HAVANT BOROUGH COUNCIL
19 MAR 2010
RECEIVED

notes

this drawing is the copyright of the parnell design partnership llp and must not be reproduced in whole or part or used for the execution of works without their permission.

all dimensions to be checked on site prior to commencement of construction works and the architect notified of any discrepancy.

figured dimensions are to be used in preference to scaled dimensions.

no deviation from this drawing will be permitted without prior consent of the architect.

all drawings are prepared subject to a full measured and structural survey of the buildings and site.

all structural work is subject to the appointment of a structural engineer to confirm and agree the structural proposals.

os promap licence no. 100020449.

scale width 100mm @ a1 - 50mm @ a3

revision	notes	date	drawn	check
A	Revisions made following planners recommendations	28-08-08	HM	MBW
B	Various amendments	04-09-08	HM	MBW
C	Layout to flat amended following clients instructions	11-09-08	HM	MBW
D	Roof plan amended following planning officers advice	24-09-08	HM	MBW
E	Various amendments following planning officers advice	21-11-08	HM	MBW
F	Units reduced following planners advice	09-11-09	HM	MBW
G	Various amendments	13-11-09	HM	MBW
H	Staff accomodation re-located	23-11-09	HM	MBW
I	Staff area amended for clients requirements	26-11-09	HM	MBW

client: Laishley Developments Ltd

parnell design partnership llp
chartered architects
town planning
interior design consultants
2 beechworth road, havant, hampshire, po9 1ax
tel: 023 9248 1100
fax: 023 9247 5050
email: pdp@pdp-architects.co.uk
website: pdp-architects.co.uk

project: PROPOSED DEVELOPMENT
KNOX ROAD
BEDHAMPTON

detail: FLOOR PLANS

drawn	checked
HM	MBW
date	status
SEPT 08	PLANNING
a1 scale 1:100 / a3 scale 1:200	27829-PD102 rev I