PERMIT


NOTES:

Dimensions to be checked on site before commencing work. Any discrepancies shall be reported to the architect immediately.


Do not scale from these drawings except for planning purposes. Use figured dimensions only.

Where applicable this drawing is to be read in conjunction with other consultants' drawings.


All drawings to be read in conjunction with specification and all other drawings including structural engineer and mechanical and electrical drawings / specification

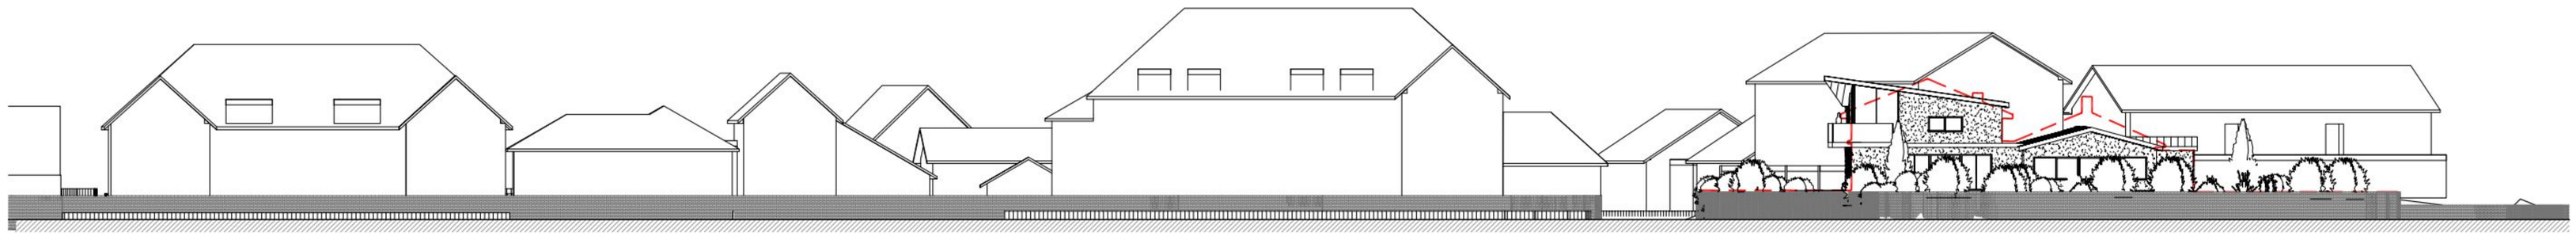


Proposed South Elevation @ 1:200

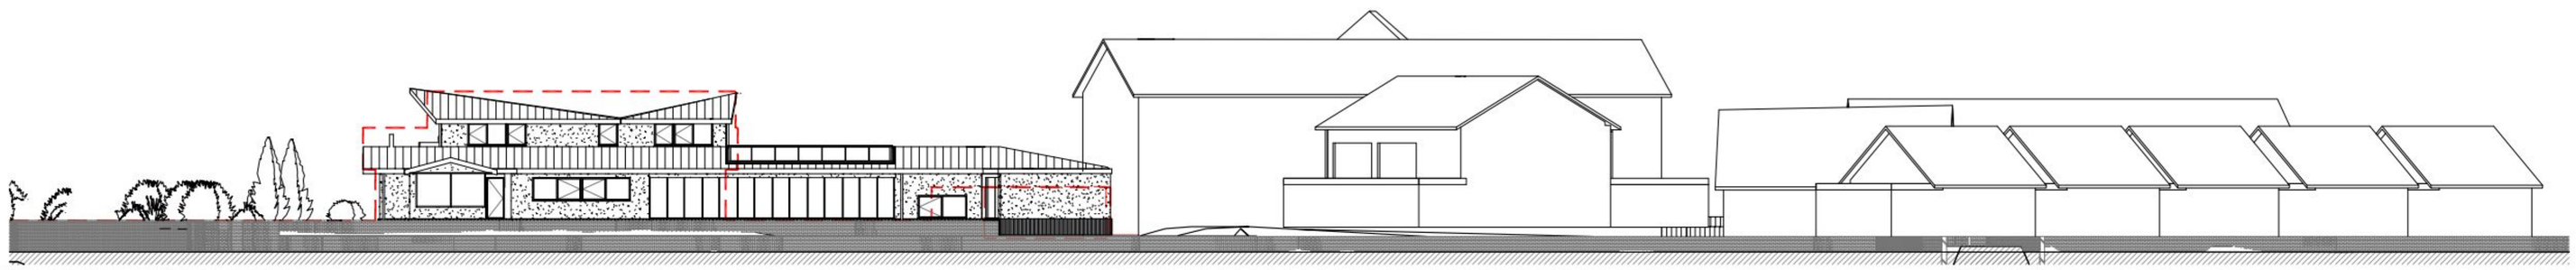

Proposed East Elevation @ 1:200

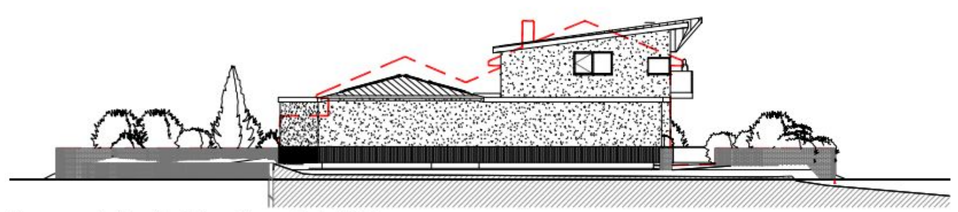

Proposed North Elevation @ 1:200

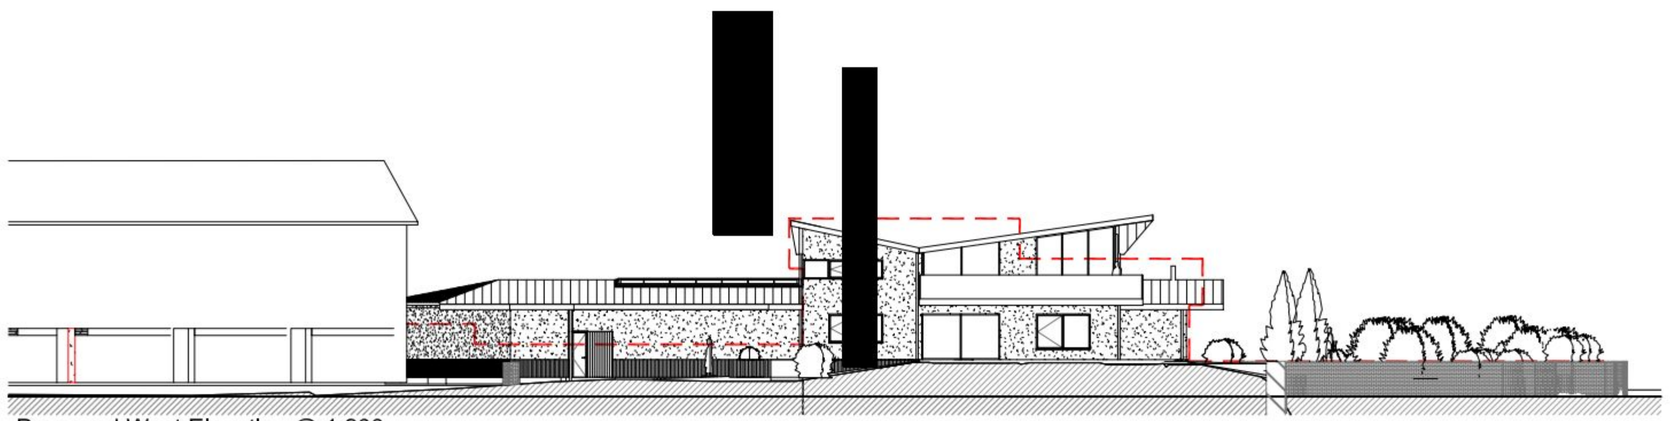

Proposed West Elevation @ 1:200

REV	DATE	AMENDMENT	DRAWN

helyerdesign

sustainability through design

mail@helyerdesign.co.uk www.helyerdesign.co.uk.
1 The Old Flour Mill, Emsworth, PO10 7BT
01243 370 715

CLIENT

Mr John Pritchard

PROJECT

68 Queen Street
Emsworth
Hampshire

DRAWING

Comparison of Existing outline elevations over proposed elevations.

SCALE

As Noted

DATE October 2010

DRAWN MH

DRAWING NUMBER

10067/010

REVISION

A