
Tesco Stores Limited
London Road
Purbrook

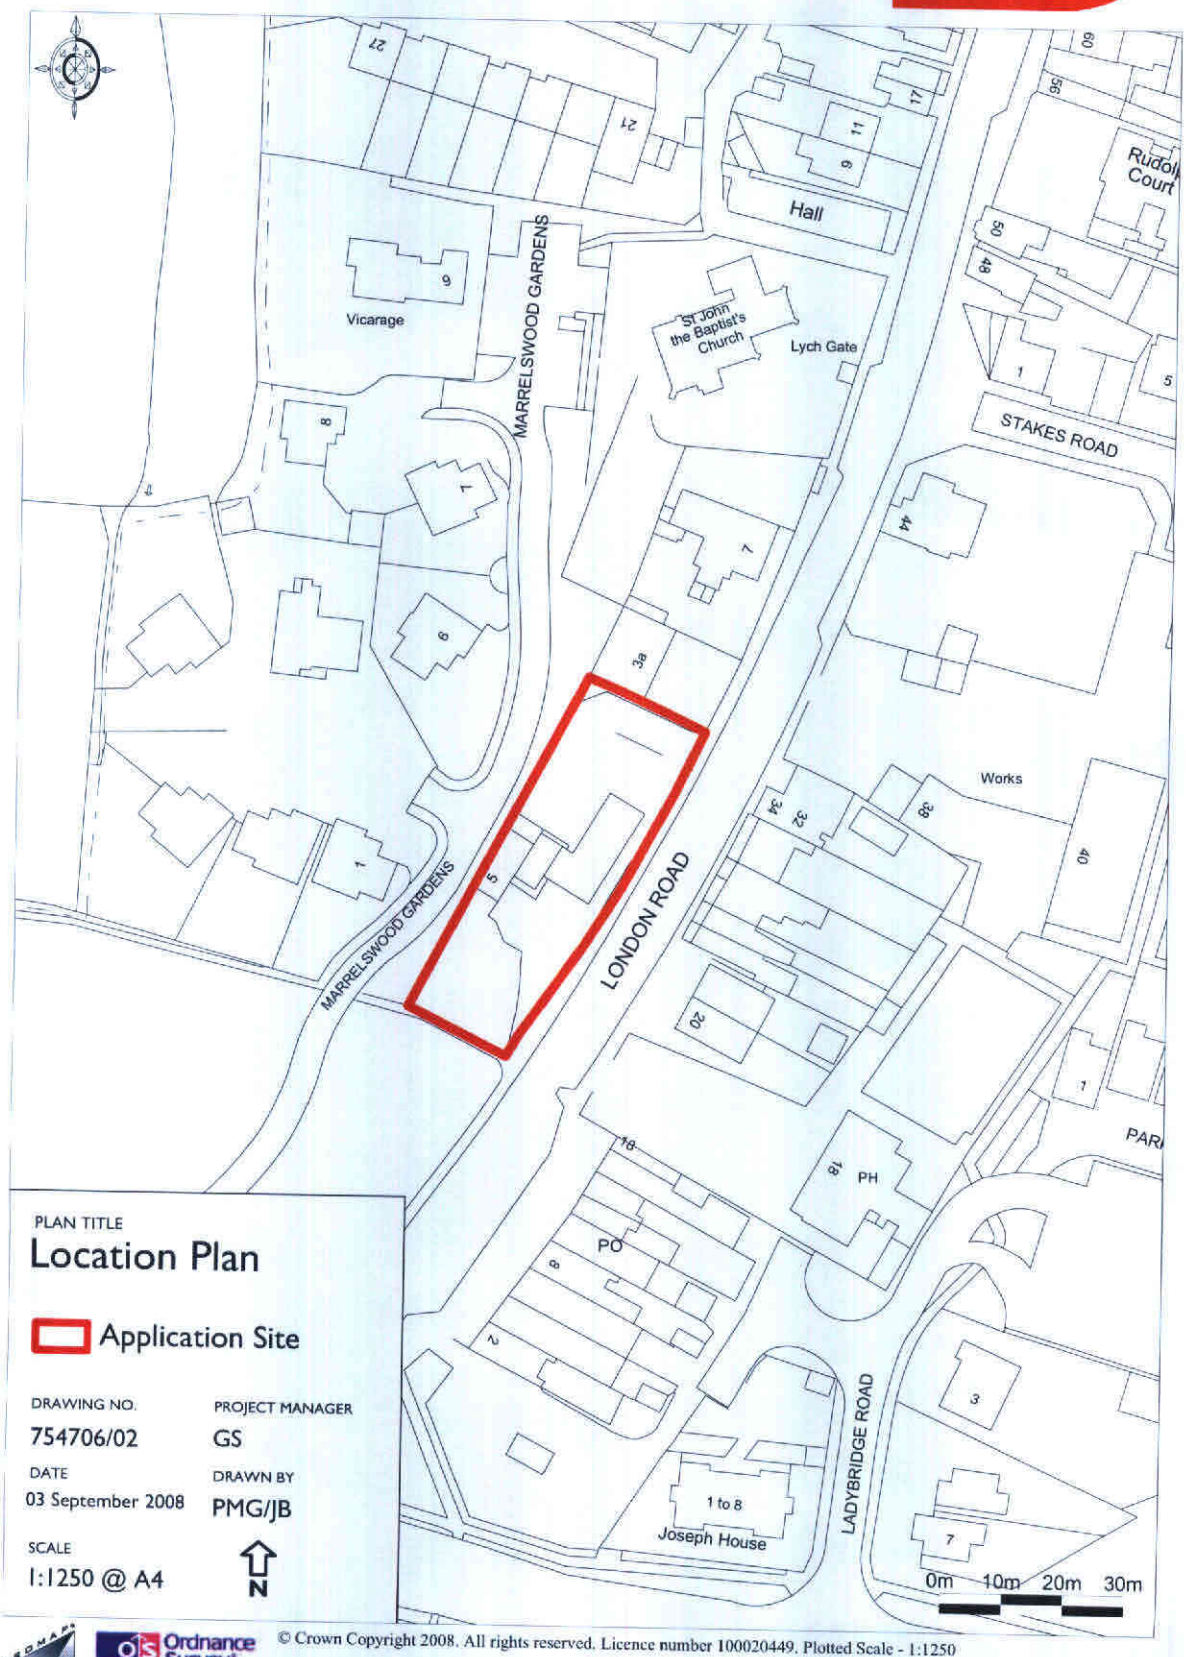

PLAN TITLE

Location Plan

Application Site

DRAWING NO.	PROJECT MANAGER
754706/02	GS
DATE	DRAWN BY
03 September 2008	PMG/JB
SCALE	
1:1250 @ A4	N

© Crown Copyright 2008. All rights reserved. Licence number 100020449. Plotted Scale - 1:1250

HAVANT BOROUGH COUNCIL
18 JUN 2010
RECEIVED