PERMIT

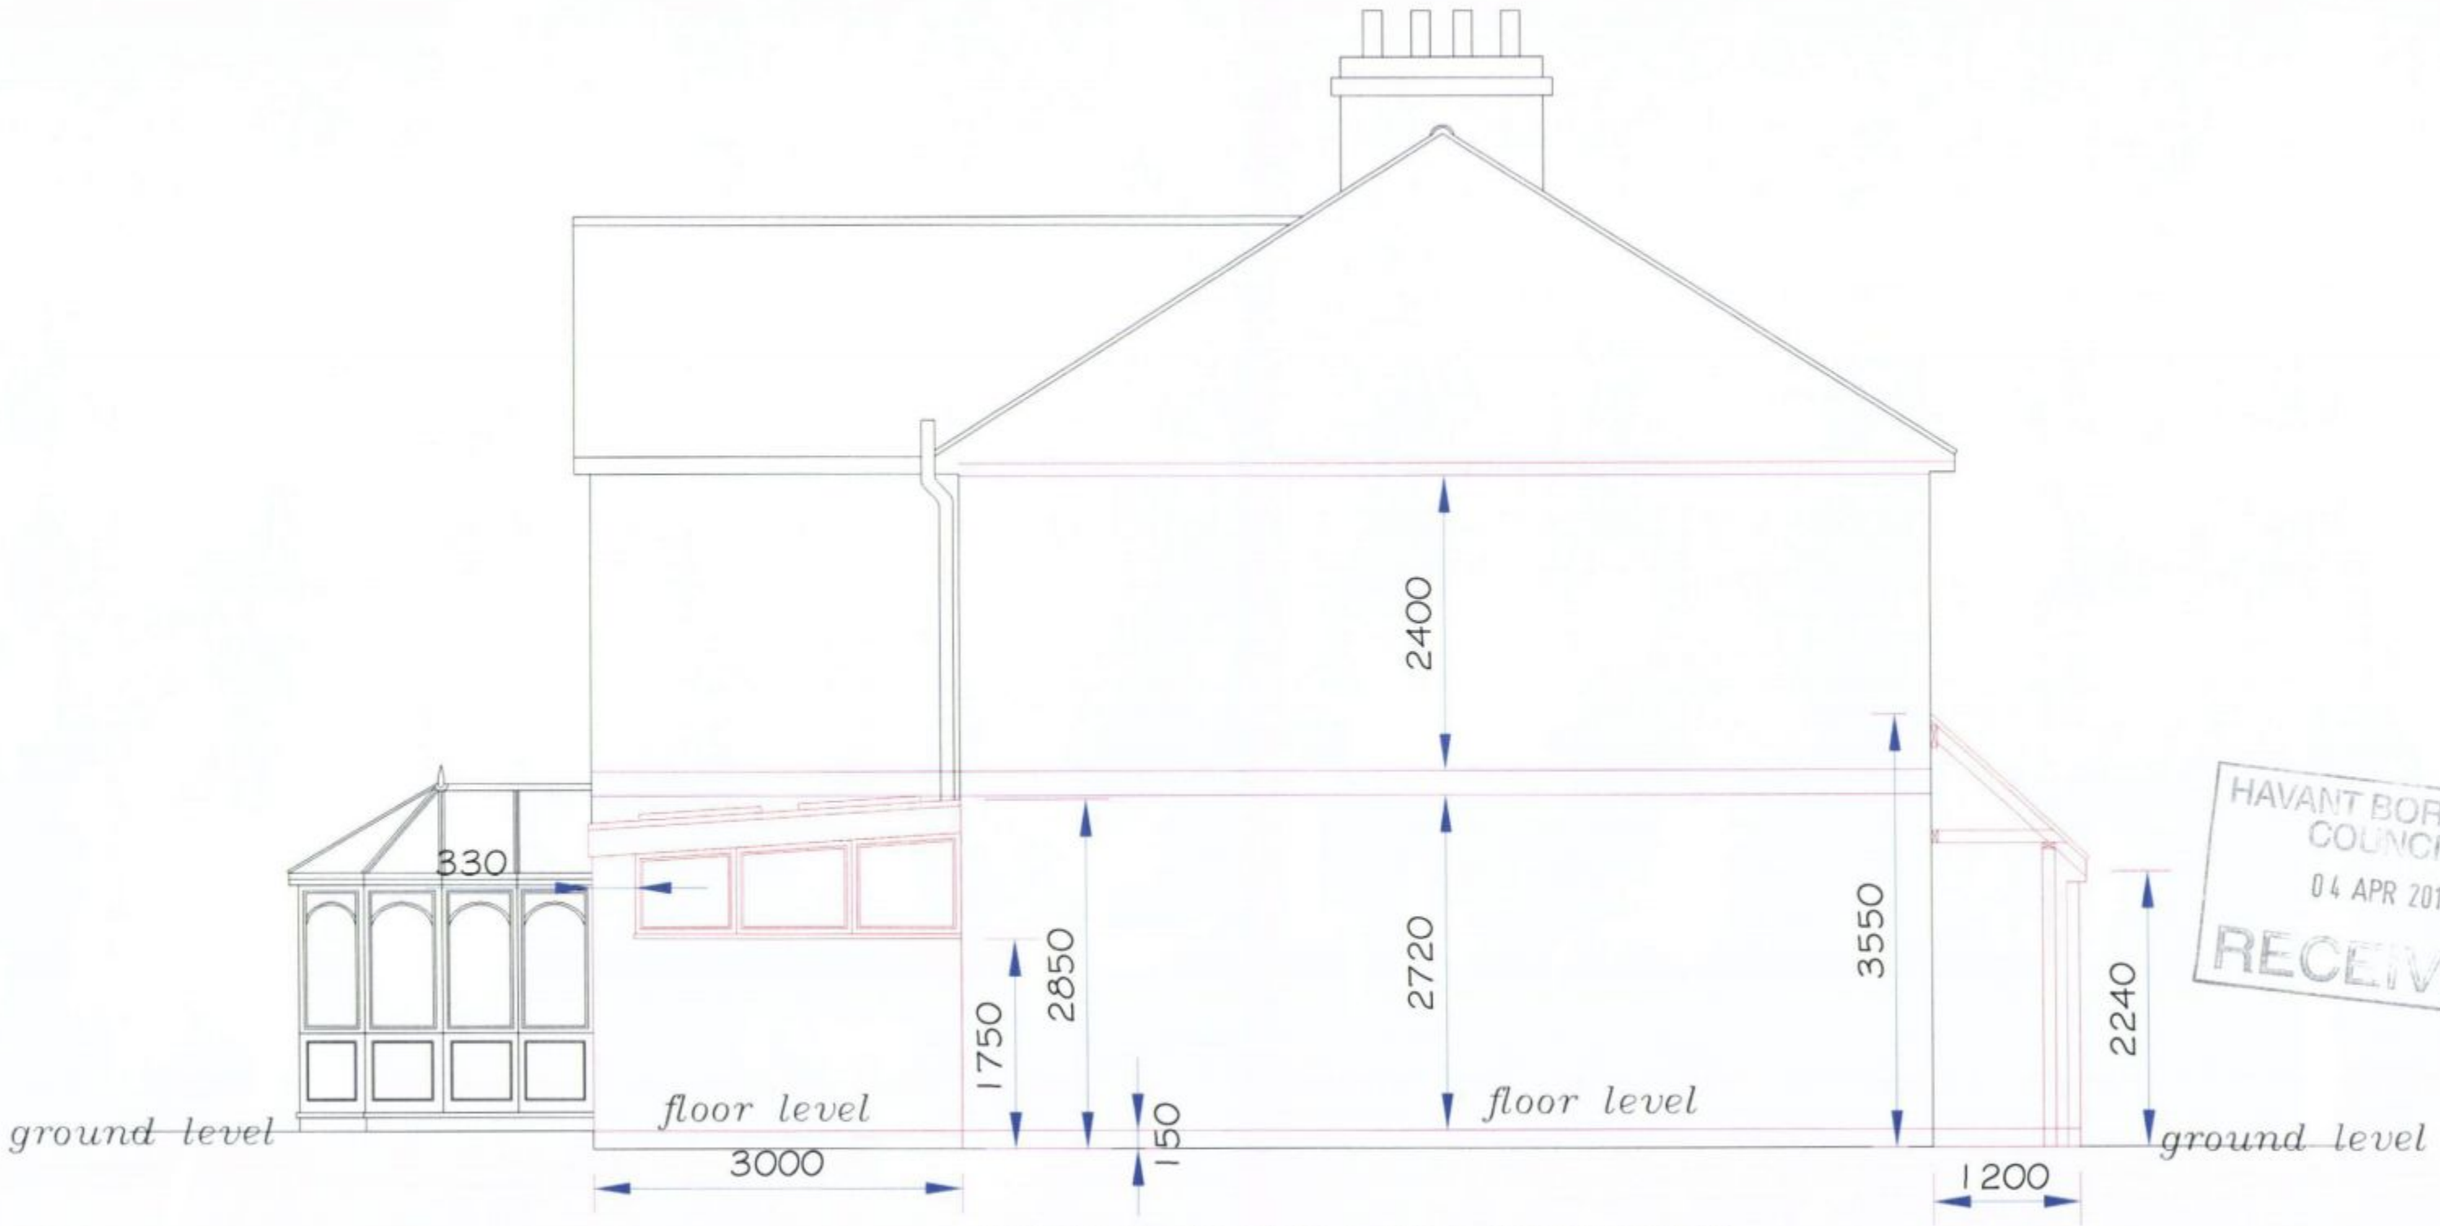

HAVANT BOROUGH COUNCIL
04 APR 2011
RECEIVED

SECTION THROUGH
SCALE 1:50