REFUSE

EXISTING

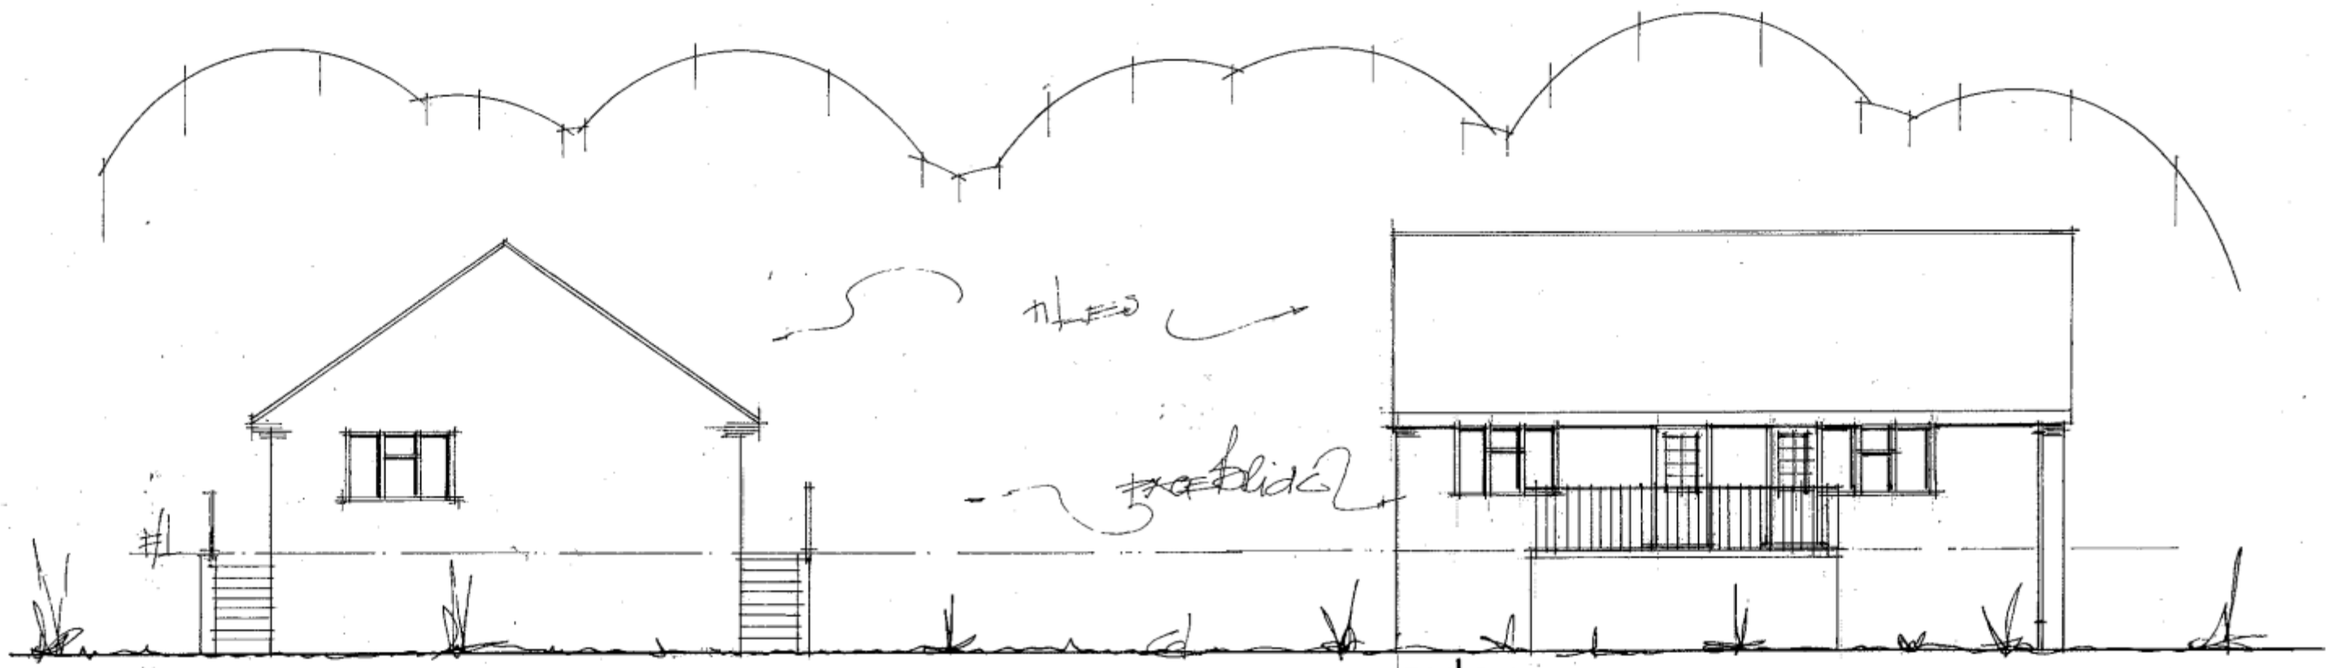


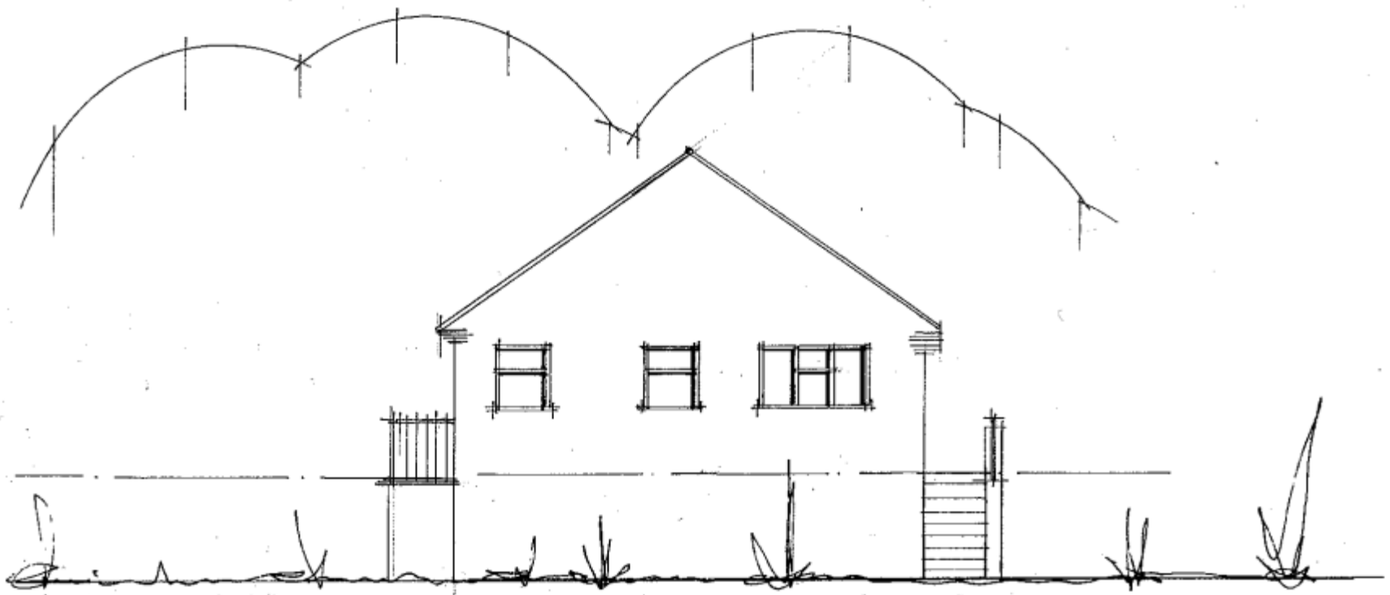


date oct 10
scale 1:100

# PROPOSED SIDE ADDITION.
# 1A, TRELOAR ROAD, HAYLING ISLAND, HANTS.
# FOR MR&MRS P. CHRISTIE.

PETER J. WALKER MRICS
CHARTERED SURVEYOR
182 SEAFRONT, HAYLING ISLAND, HANTS
PO11 9 AN

TEL: 02392 467571