
PERMIT


B.O.H.
PERMIT

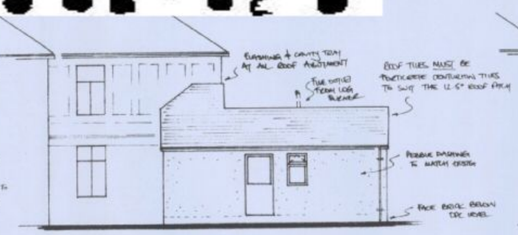


PROPOSED NORTH-EAST ELEVATION
1:100.




PROPOSED SOUTH-EAST ELEVATION
1:100

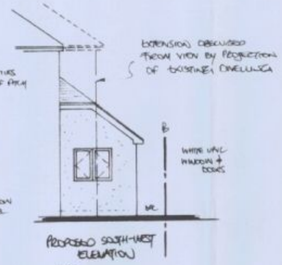


PROPOSED SOUTH-WEST ELEVATION
1:100.

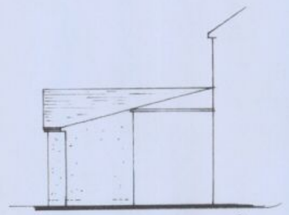


PROPOSED NORTH-WEST ELEVATION
1:100

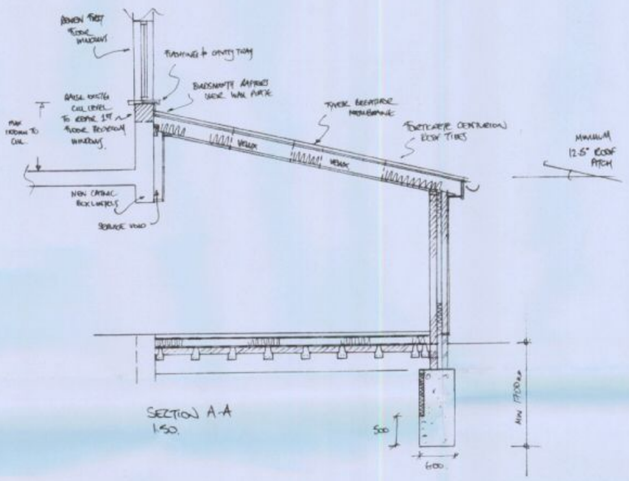


SECTION A-A
1:50.

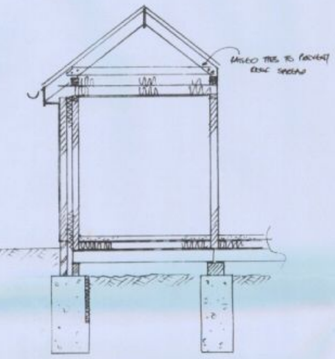


SECTION B-B
1:50

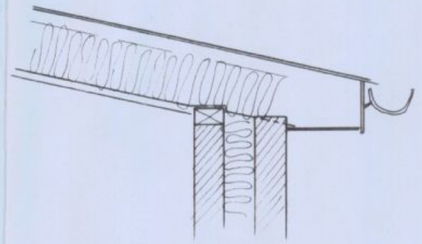

ROOF DETAIL
1:10.

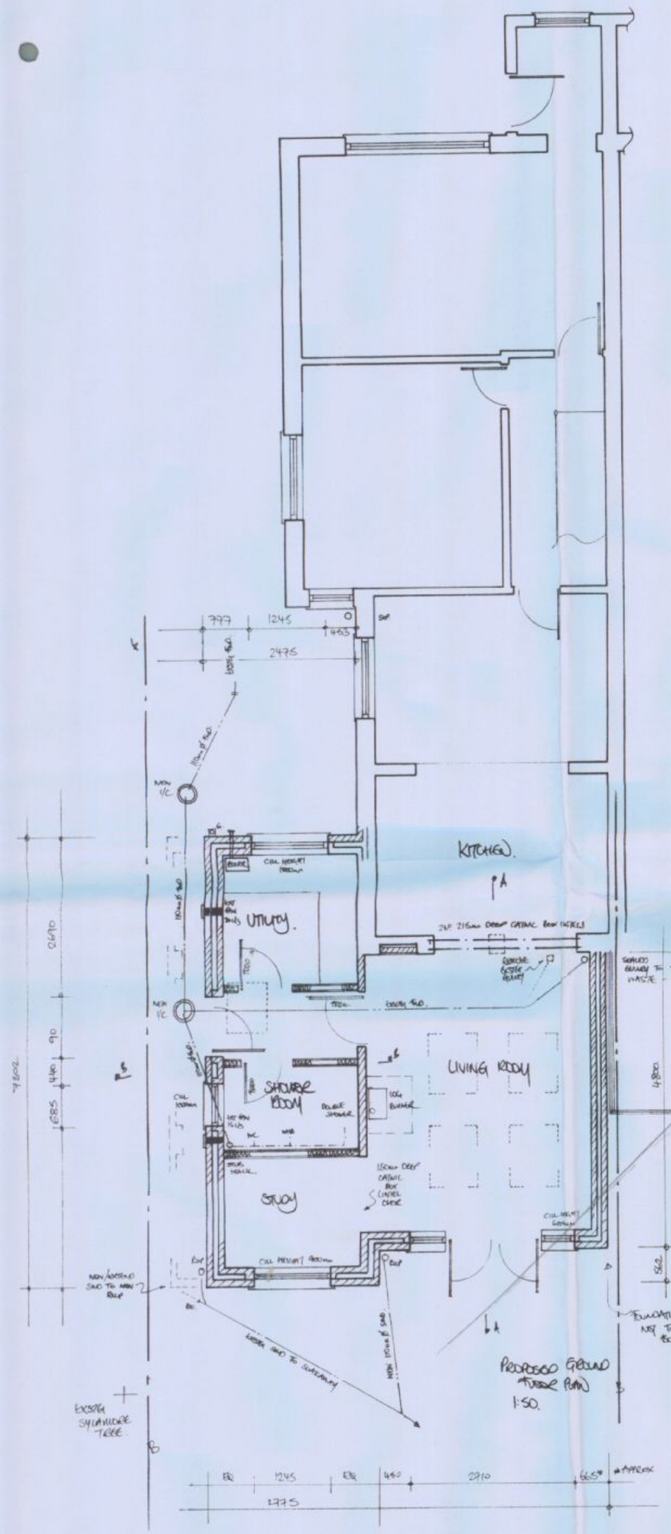

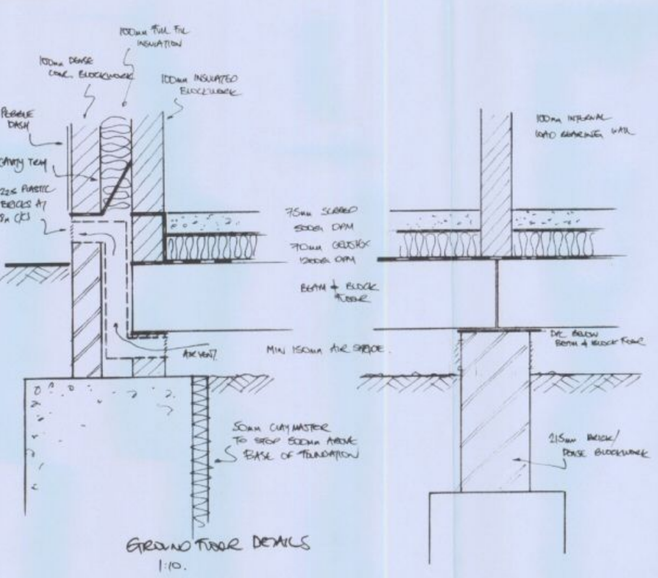

GROUND FLOOR DETAILS
1:10.

HAVANT BOROUGH COUNCIL
22 JUL 2010
RECEIVED

Proposed Rear Extension
26 Wallis Road
Waterlooville
PO7 7RX

002 – Proposed Plans
June 2010 – Rev A B C

PMG
SurveyingPlanDrawingConsultancy

PMG (Building Design & Consultancy) Ltd
20 Bluebell Way,
Whiteley, Fareham,
Hampshire PO15 7FF
Tel: 07796 124247
Email: paul@pmgltd.uk.com
www.pmgltd.uk.com

This is not a specification of works, but has only been produced for the purposes of gaining local authority approval. Drawings to be read in conjunction with the Building Notes and Structural Calculations. No works to commence until full Building Regulation approval has been granted. Builder to check all scaled and stated dimensions prior to commencement, including spans of structural members.