


PERMIT

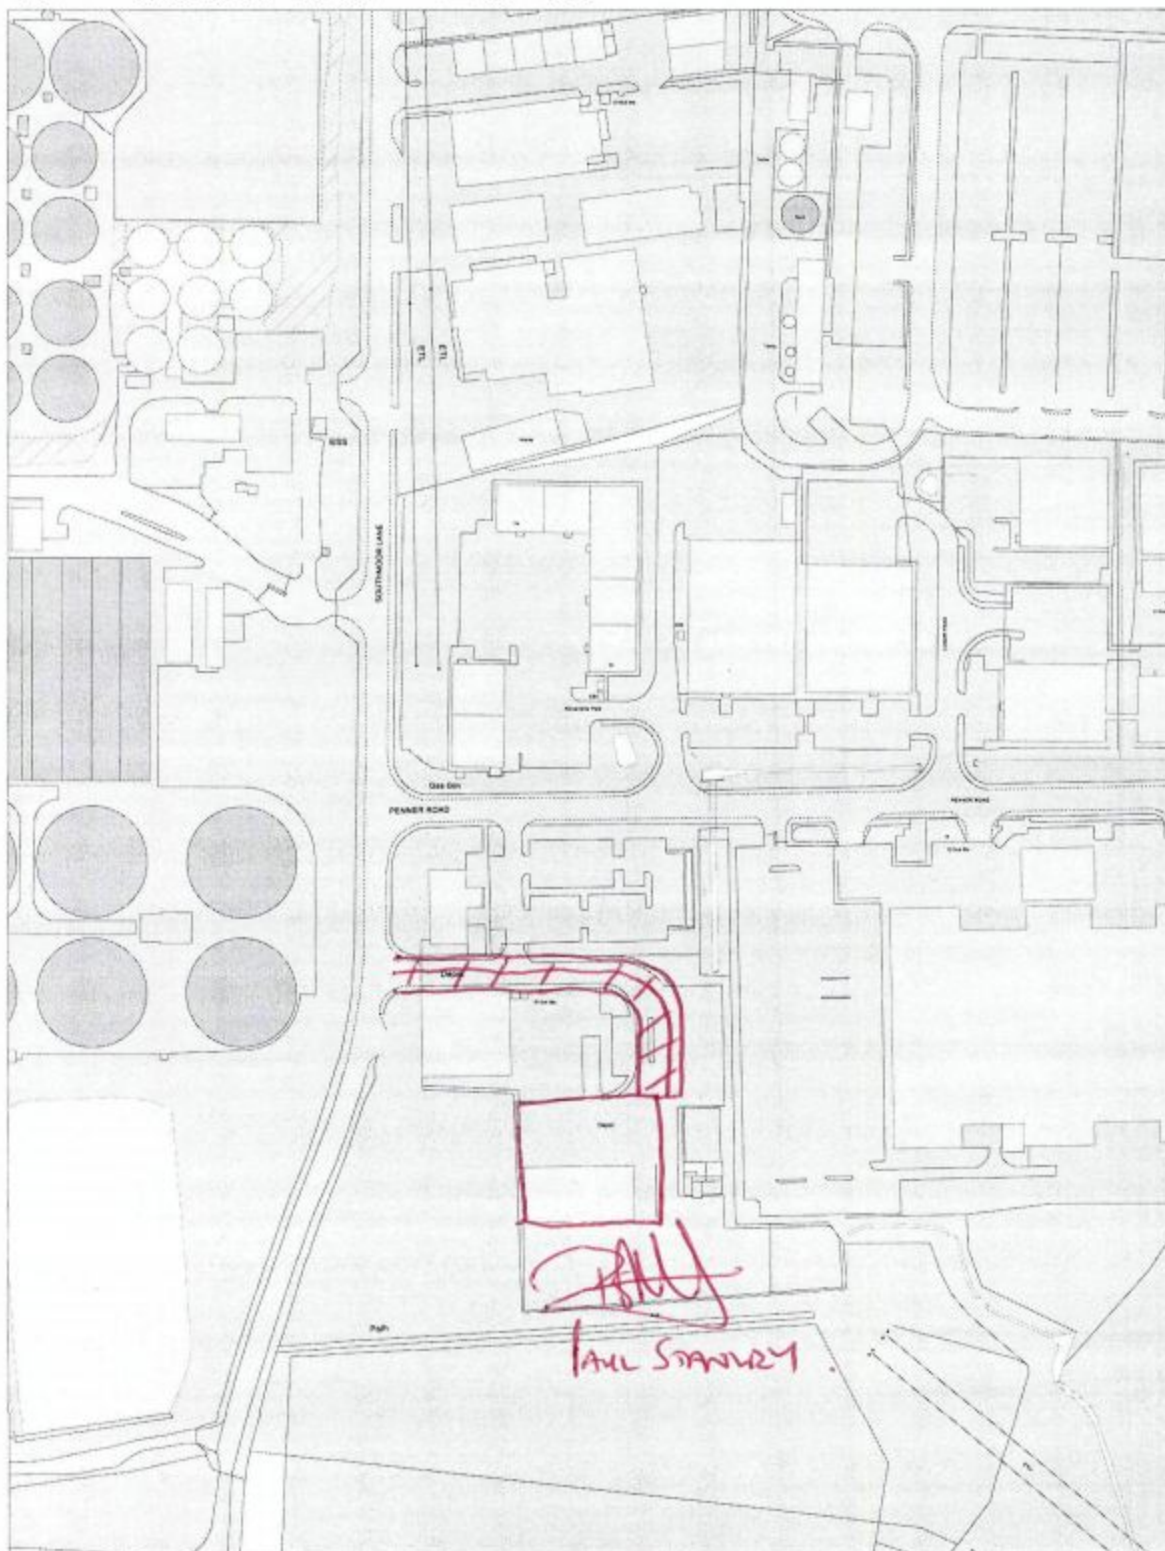

HAVANT BOROUGH COUNCIL
DEVELOPMENT CONTROL

06 OCT 2010

RECEIVED

Civic Offices, Civic Centre Road, Havant,
Hampshire PO9 2AX t: 023 9247 4174



Havant
BOROUGH COUNCIL

Southmoor Depot

Drawn By:

Scale:

Drawing No:

Cleaner, Safer, More Prosperous