

10/71775/001

PERMIT

HAVANT BOROUGH COUNCIL
09 MAR 2010
RECEIVED

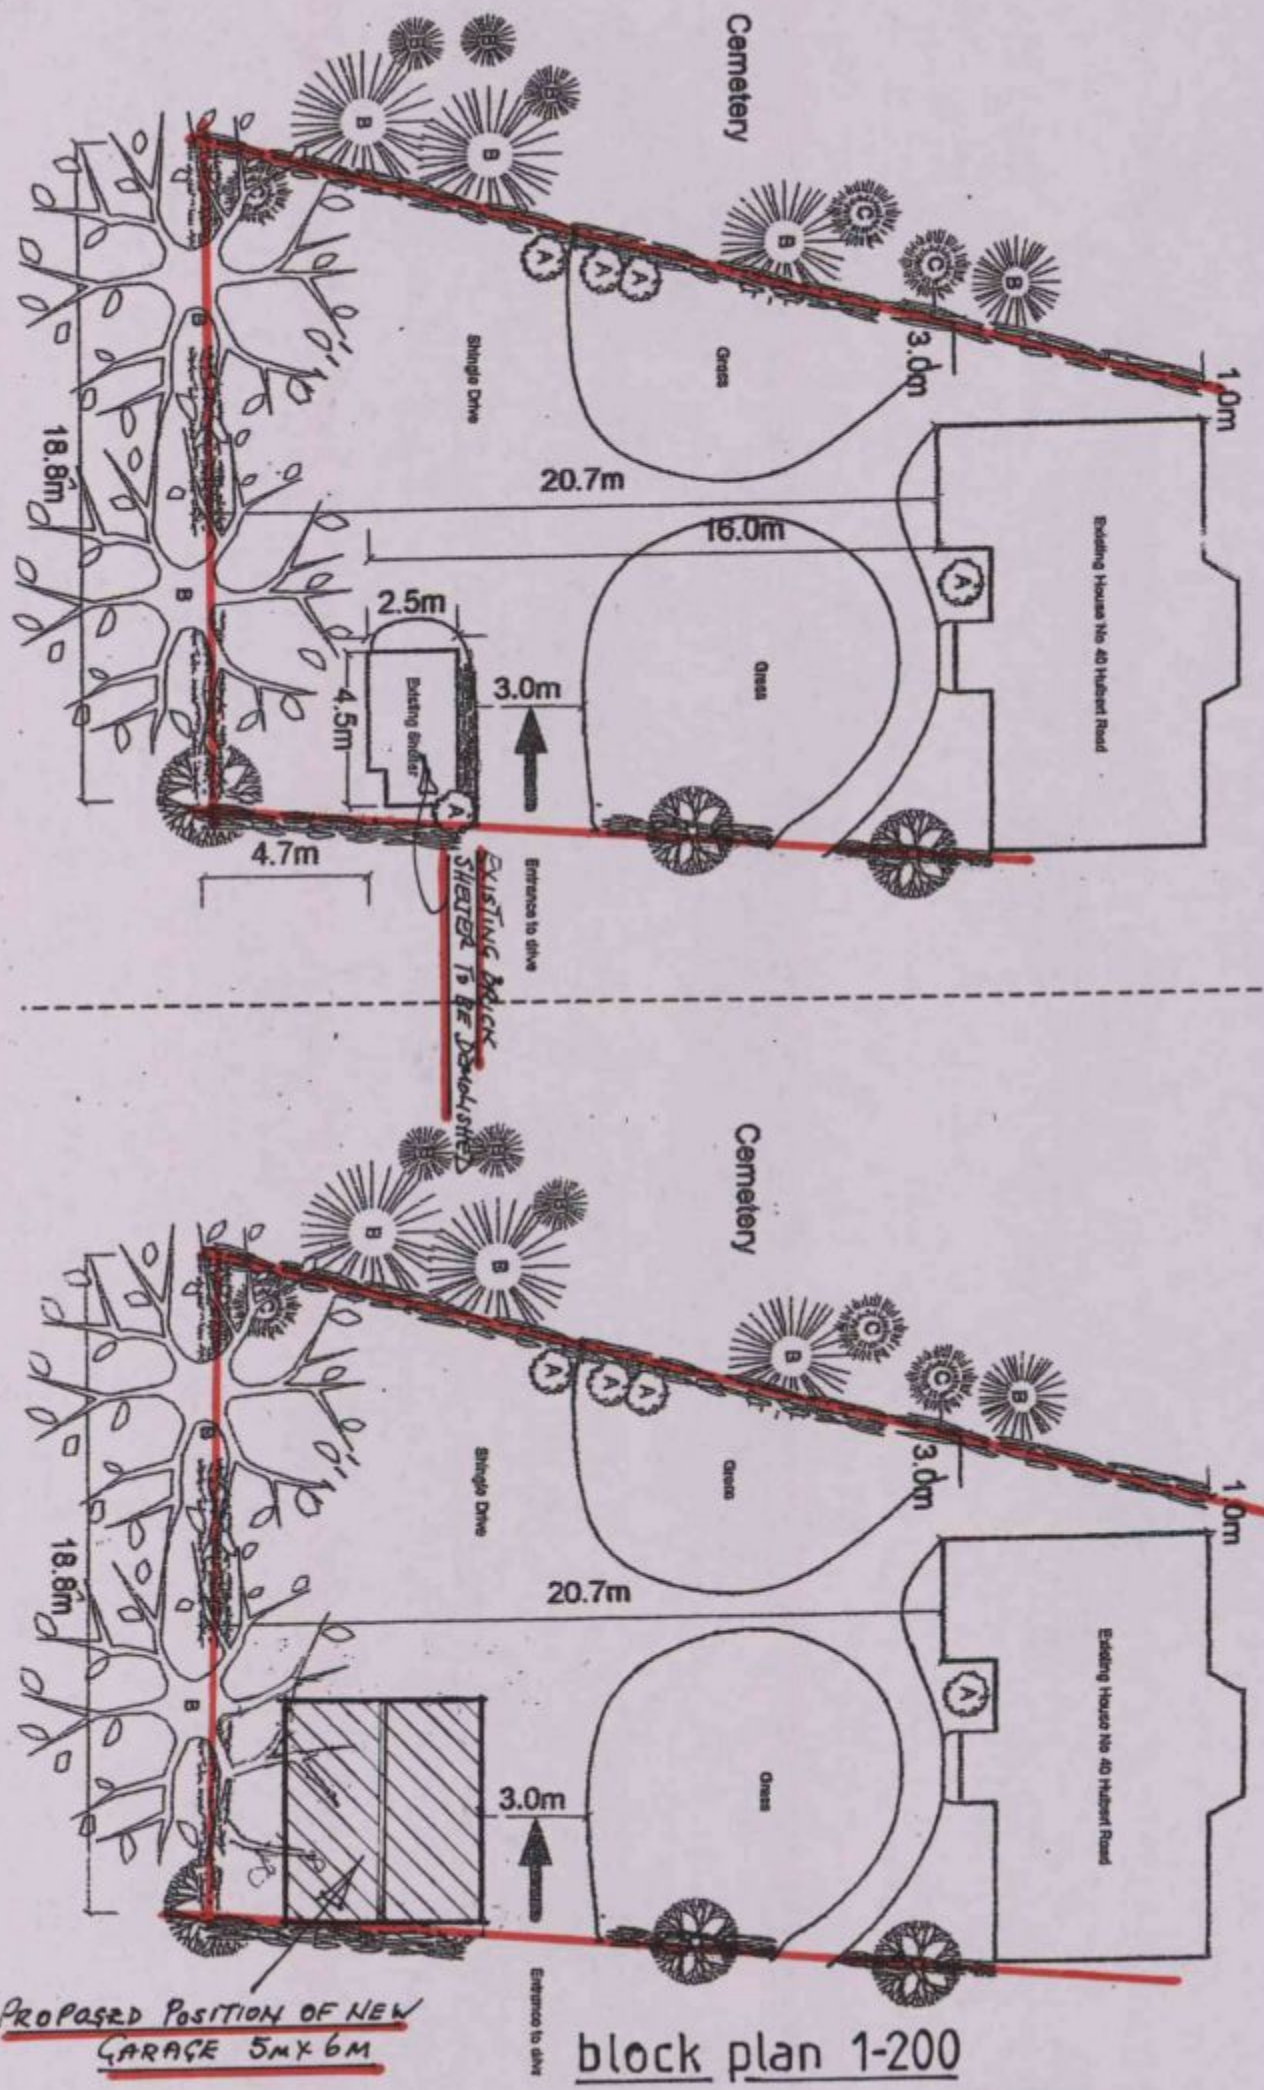

block plan 1-200

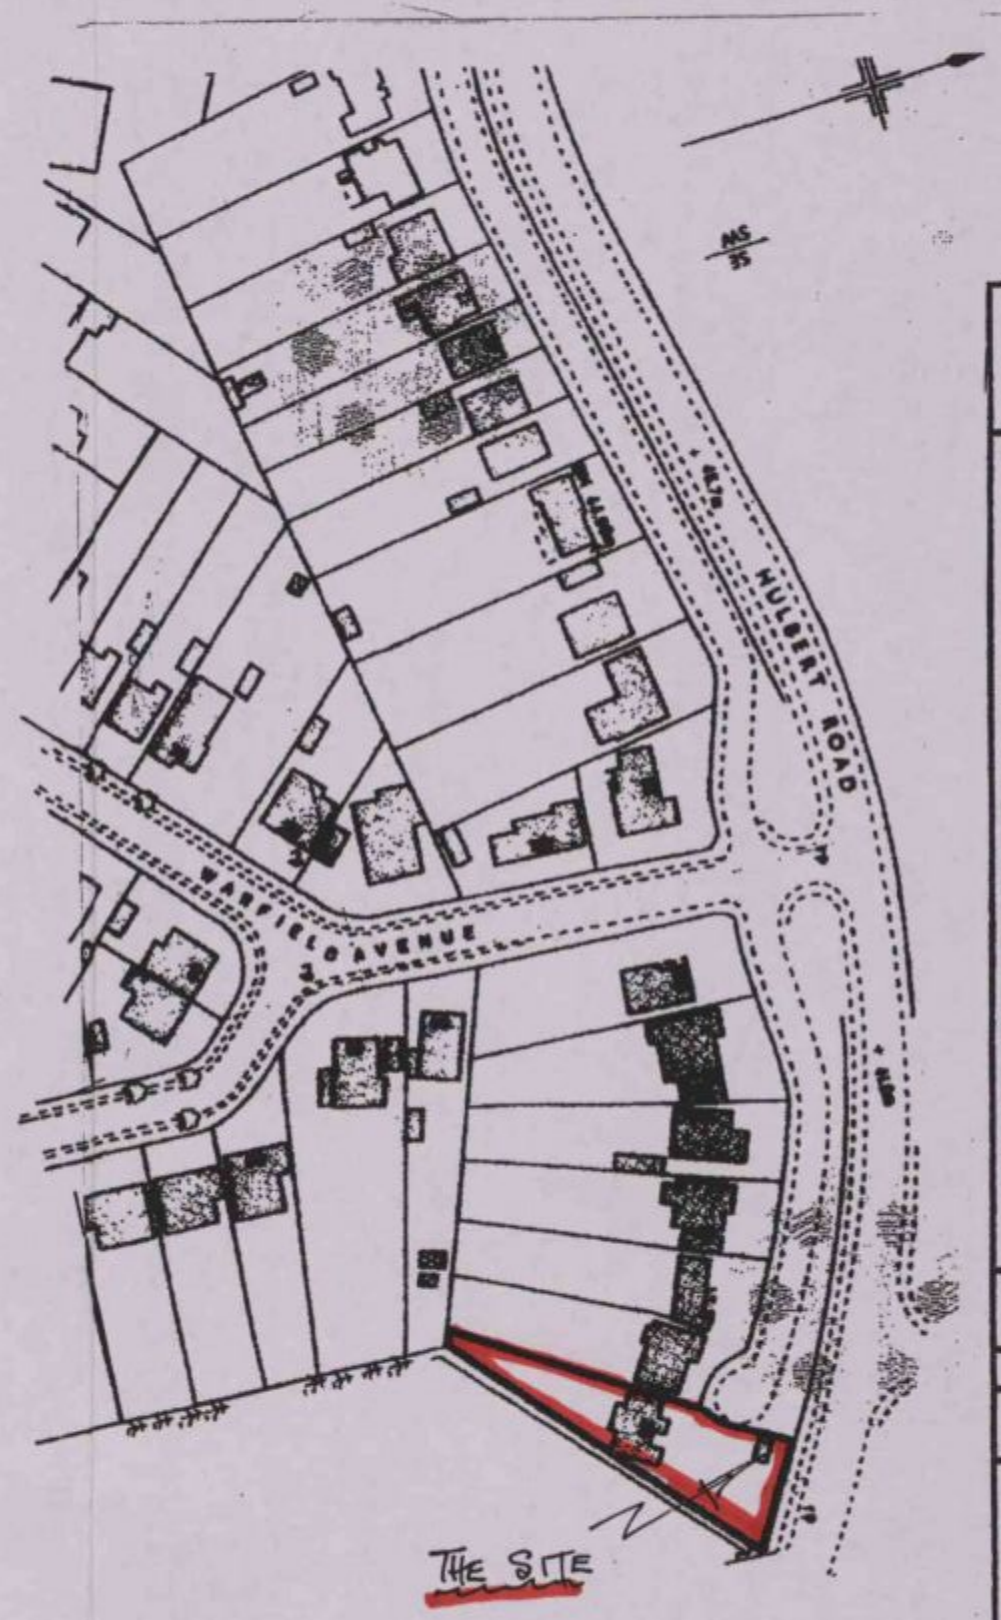

location plan 1-1250

Client
Mr Mrs S BAKER

Job Title
THE OLD PINES
40 HULBERT ROAD
WATERLOOVILLE

Drawing Title
CONSTRUCT NEW DETACHED DOUBLE GARAGE

Scale 1-50

Date FEB 10

Drawn by

Drg. No. SB/3/2-2010

Rev.