PERMIT

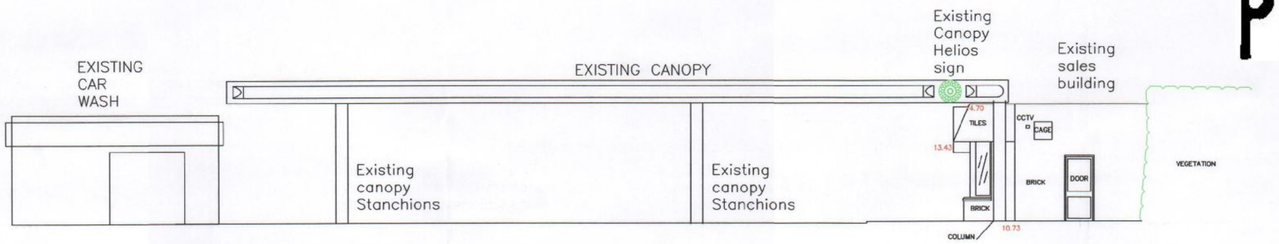

EXISTING SITE ELEVATION WEST

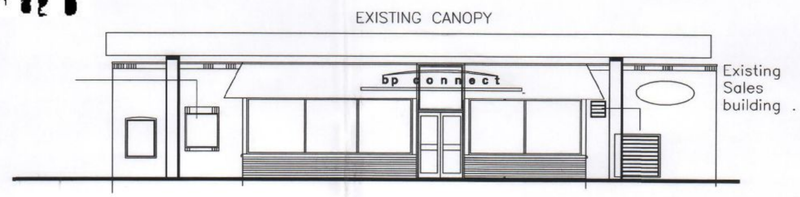

EXISTING SITE ELEVATION NORTH

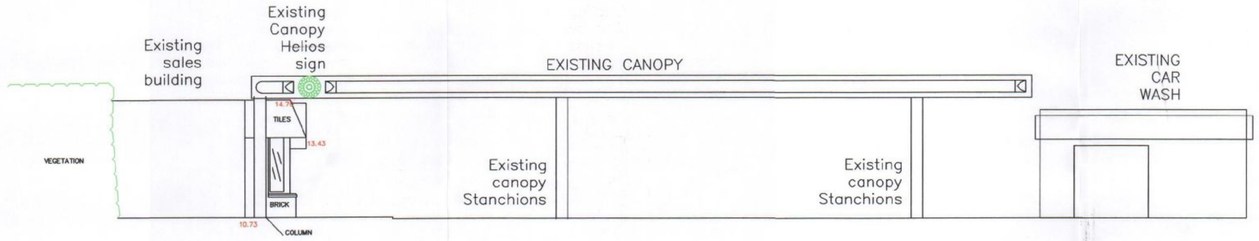

EXISTING SITE ELEVATION EAST

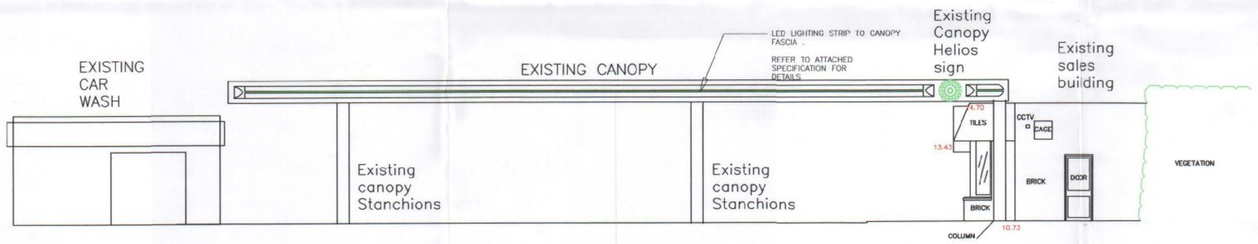

PROPOSED SITE ELEVATION WEST

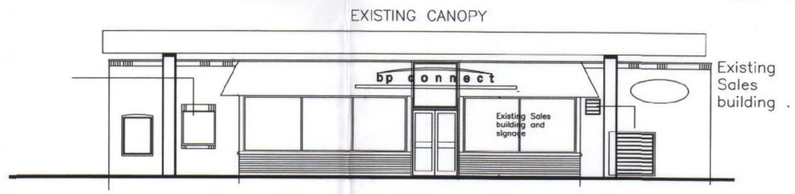

PROPOSED SITE ELEVATION NORTH

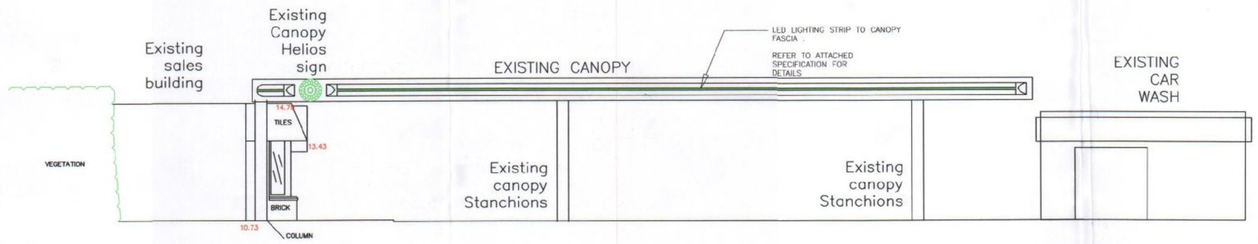

PROPOSED SITE ELEVATION EAST

Rev	Date	Revision

HAVANT BOROUGH COUNCIL
04 APR 2011
RECEIVED

bp

BP OIL UK LTD
ASSETS
Witan Gate House,
500/600 Witan gate,
Central Milton Keynes,UK.
01908 853000
01908 853628

PARK LANE CONNECT
97 PARK LANE - OFF A27/A3 M
BEDHAMPTON , HAVANT
HAMPSHIRE PO9 3HQ

DRAWN: M.MERALI
DATE: MAR 2011

DESIGN APPROVED J.R./ N.D.
DATE: MAR 2011

SCALE: 1:100 @ A1
DIMENSIONS IN: MM
CHECK ALL DIMS ON SITE

SITE ELEVATIONS EXTG & PROPOSED
PROPOSED CANOPY CTA LAYOUT

DRAWING No	REV
10078 - 28E - CTA	-

OS GRID REF EAST NORTH

COPYRIGHT OF BP OIL UK LTD. ILLEGAL USE IS PROHIBITED. REPRODUCTIONS ONLY WITH PERMISSON OF BP.
BP OIL UK LTD, ASSET DEVELOPMENT, 500\600 WITAN GATE WEST, MILTON KEYNES, MK9 1ES