


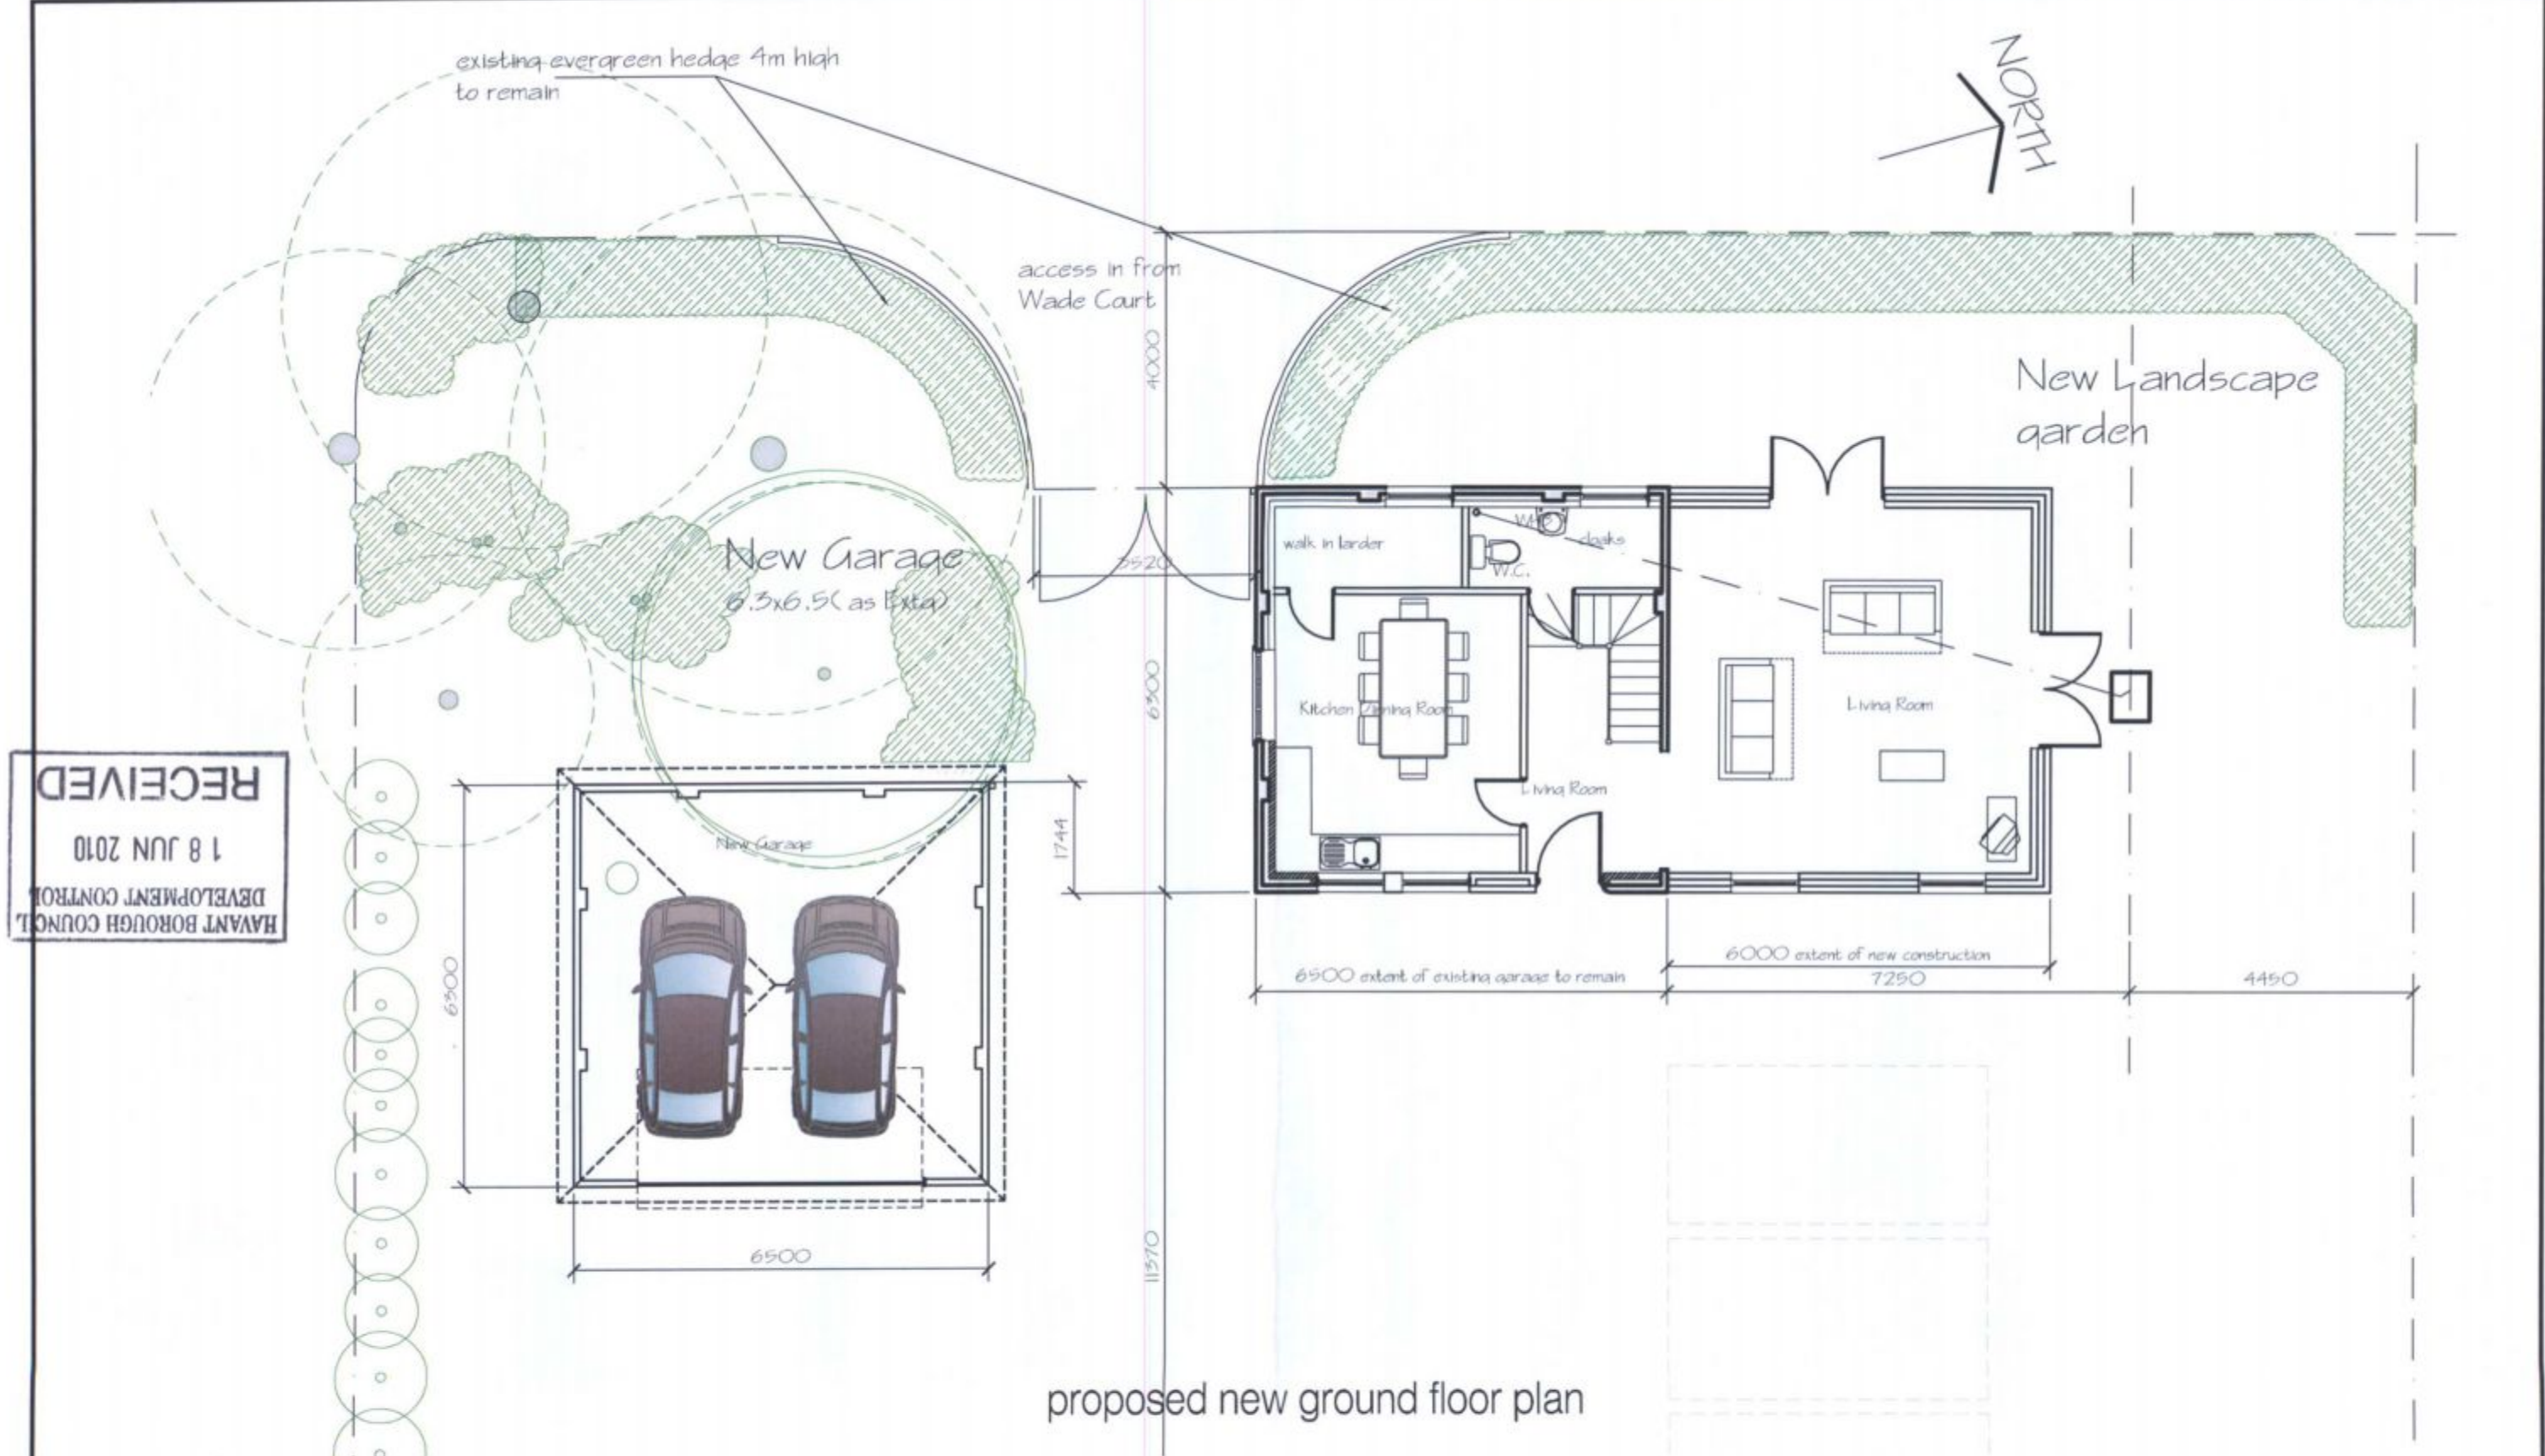

RECEIVED

18 JUN 2010

Havant Borough Council
Development Control

rev A existing trees added, garage relocated 17-06-2010

project Proposed new elderly persons annex
25 Wade Court Road, Havant

drawing title proposed new annex building
raised roof option

drawn by
bf.sales

checked by

scale
1:100

date
Jan 07

date

rev
A

Drg Number

2010/02-02



COMPUTER
DESIGN
PARTNERSHIP

Architectural, Civil
Structural & Mechanical
Drafting Services

tel 01329 311671
e-mail Benie_cdp100@hotmail.com

6 Tukes Avenue
Bridgemary, Gosport
Hampshire, PO13 0SE