
PERMIT

NOTES:
This drawing has been produced solely for PLANNING/INITIAL DESIGN.
Do not Scale from this Drawing except for planning purposes.
This drawing is the copyright of MF Designs Ltd.

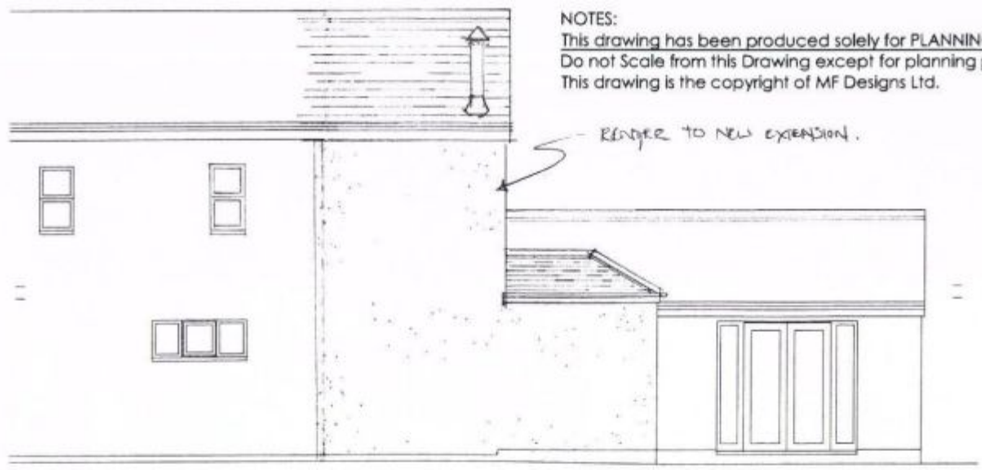

North




South



Supplied by Streetwise Maps Ltd
www.streetwise-maps.com
Licence No: 100047474


Location

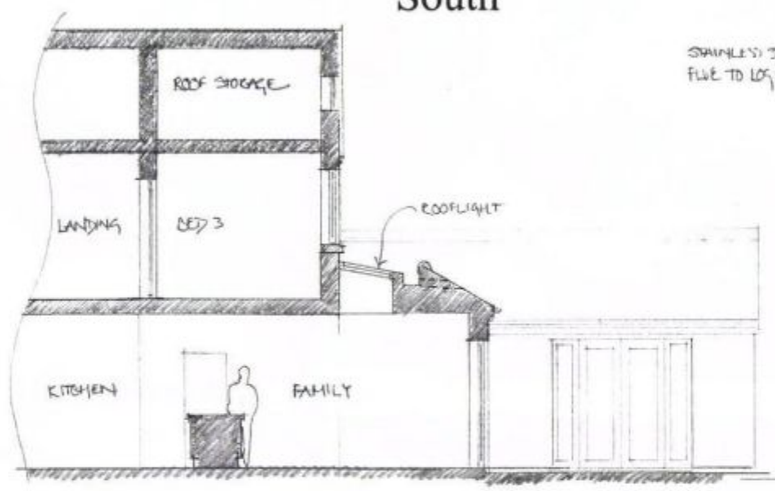

Typical Section



East (rear)

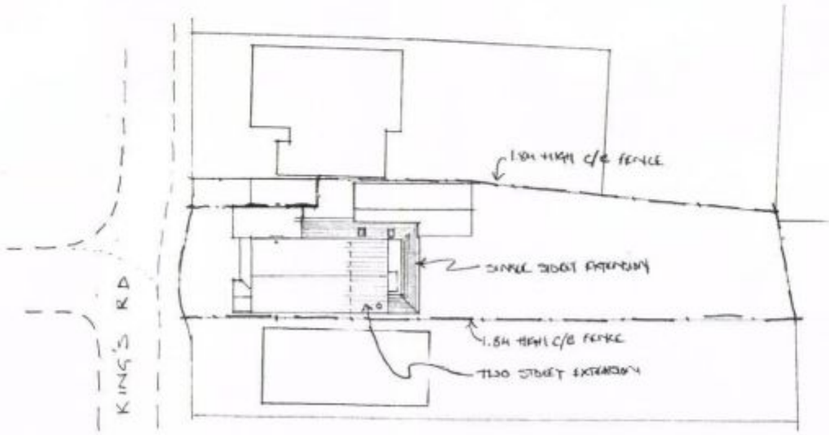

Block



West (front)

B: RENDER TO SOUTH ELE. 16/05/11
A: S/S FLUE TO BURNER. 08/04/11

HAVANT BOROUGH COUNCIL
19 MAY 2011
RECEIVED

NORTH

Location

EXTENSION AND ALTERATIONS
5 KINGS ROAD, EMSWORTH. PO10 7HN

mf designs ltd
Chartered Architects
12 Wensley Gardens • Emsworth • Hampshire • PO10 7RA tlf 01243 377766
Director: Martin Farrer RIBA • Co Registration No.4507379 e admin@mfdesigns.org.uk

Date: March 2011 Job No: 3015
Scale: 1:100/500/1250 Drg No: 05 A/B