


APP/10/0063

Side Elevations

HAVANT BOROUGH
COUNCIL
16 APR 2010
RECEIVED

PERMIT

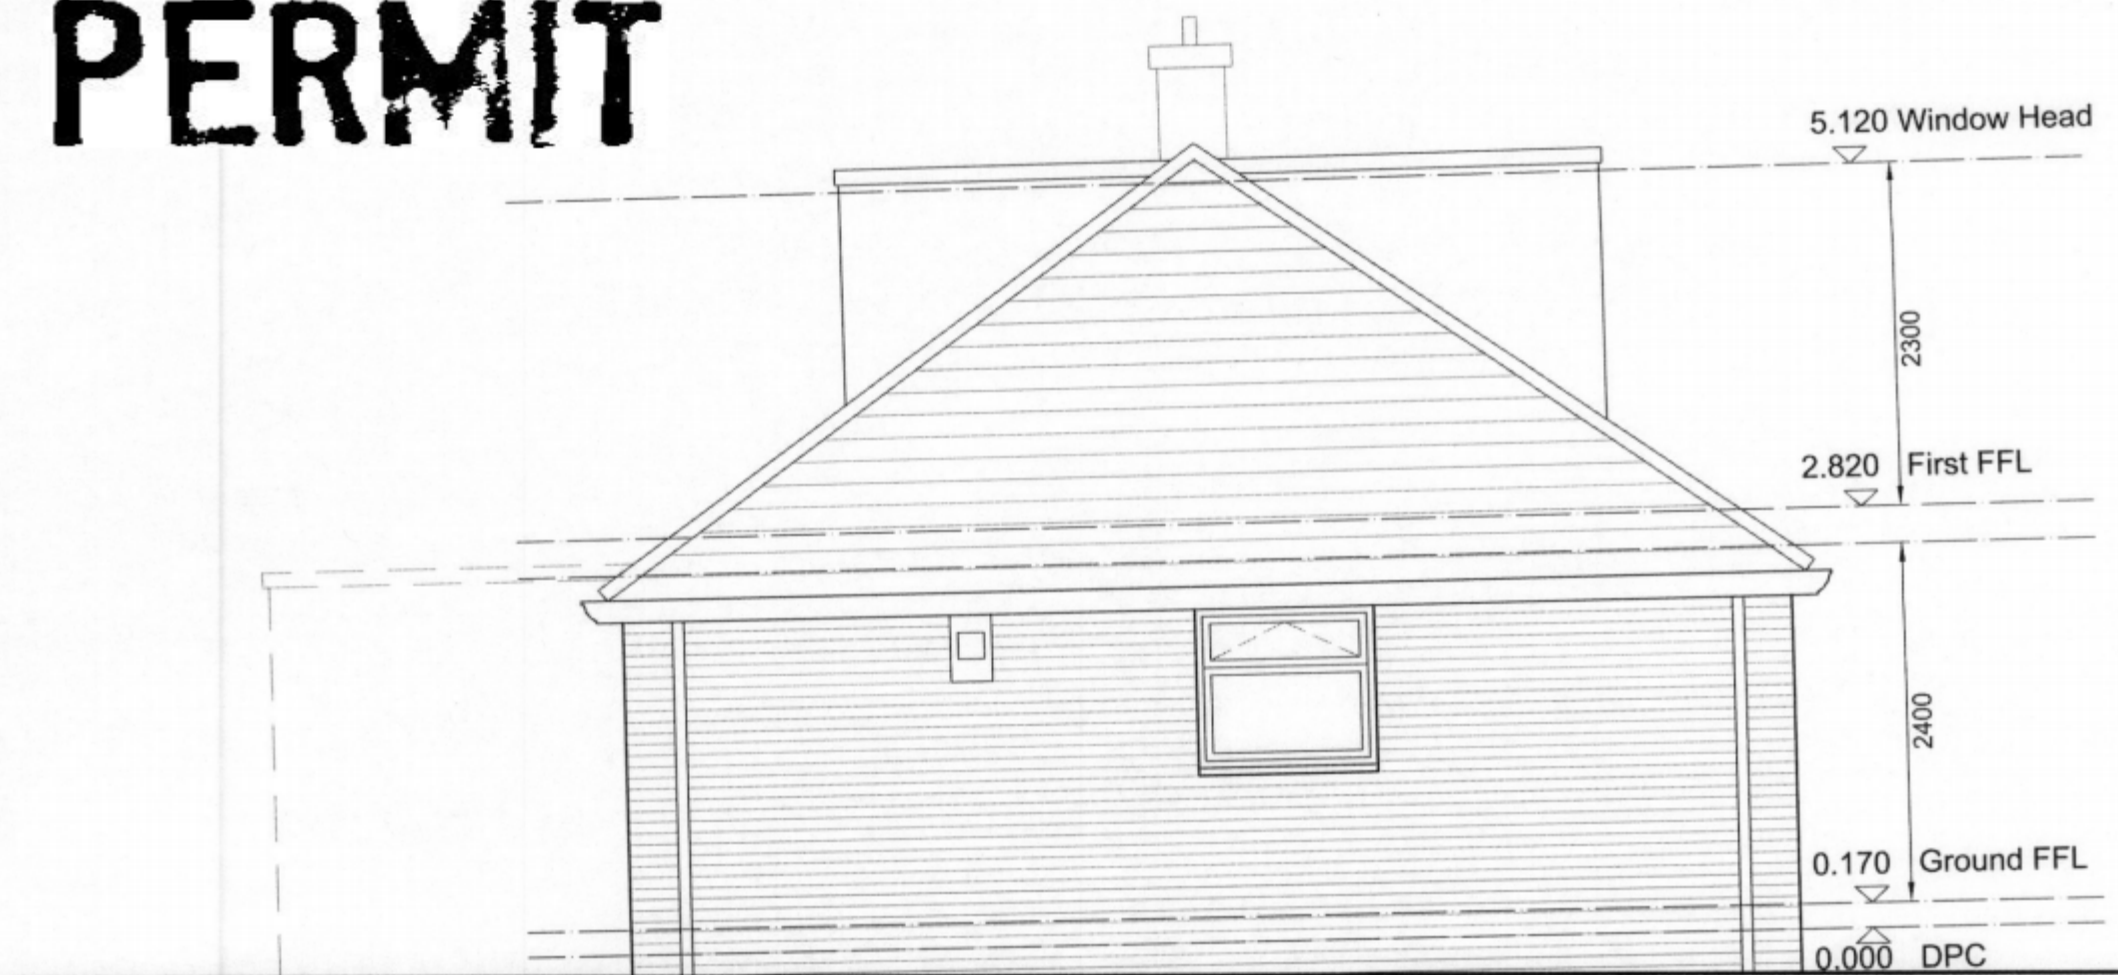

Existing Side Elevation



Proposed Side Elevation

B.O.H.
PERMIT