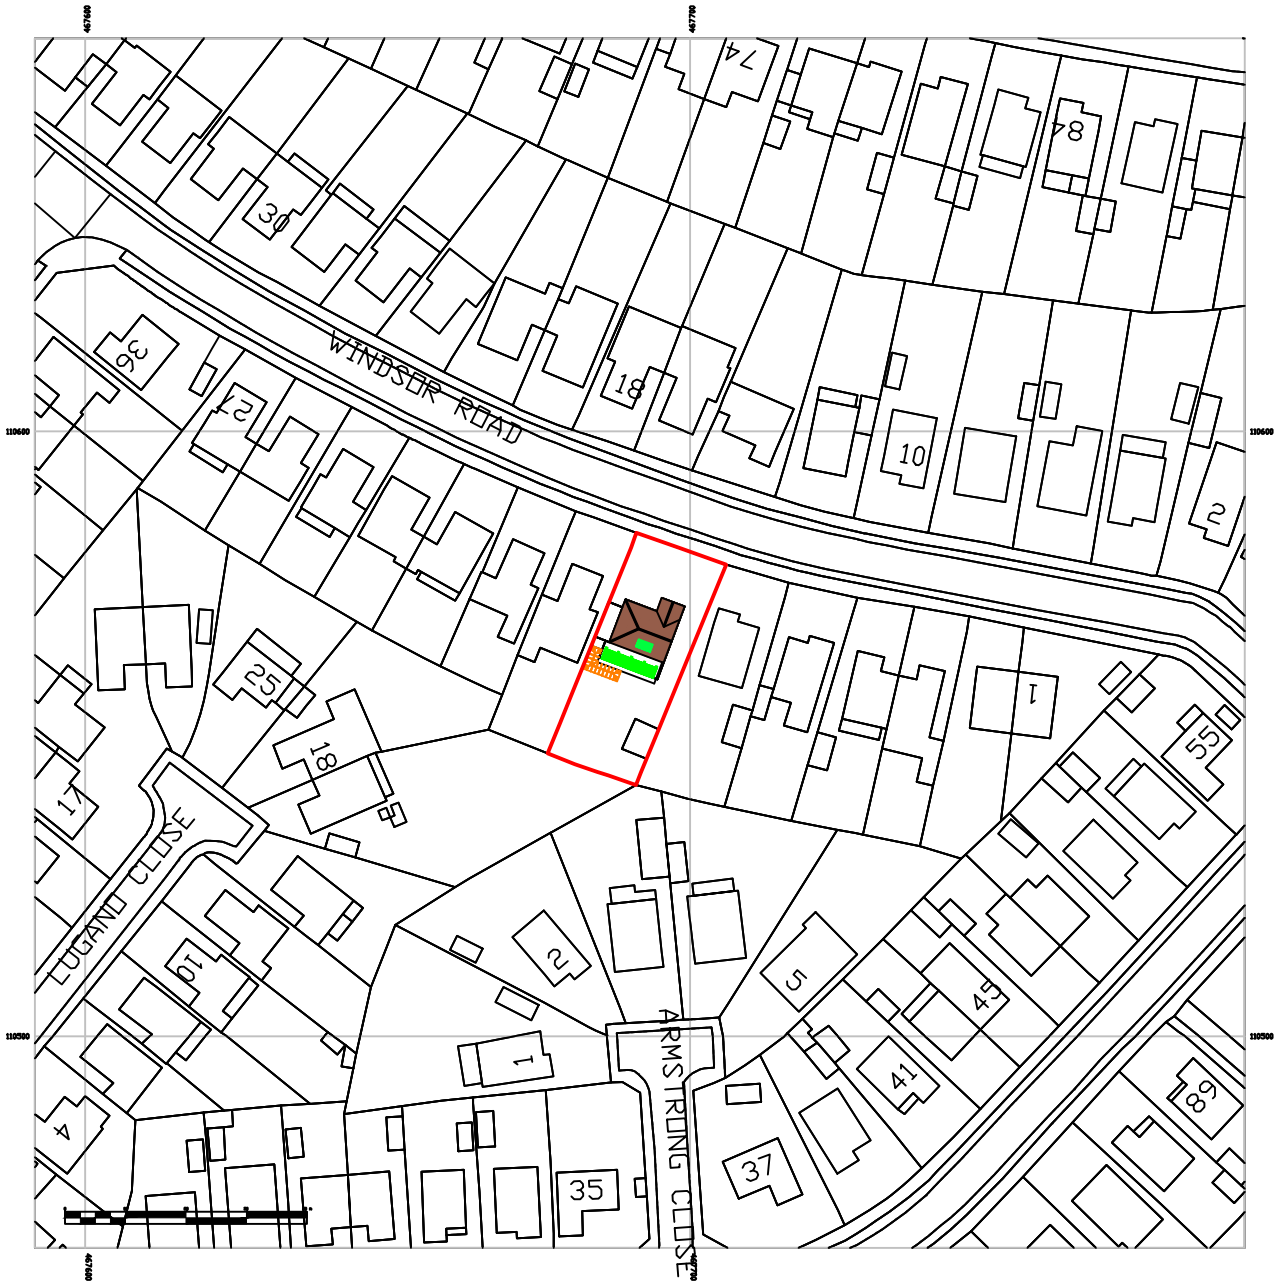


The Energy Conservation Group

Title:	Drawn By:	Drawing No:
SITE PLAN	B.Wyatt	40/BARB/8873/BW/03
	Date: 26/11/2010	
	Scale: 1:1250	