

APP/10/0198

EXISTING PLAN

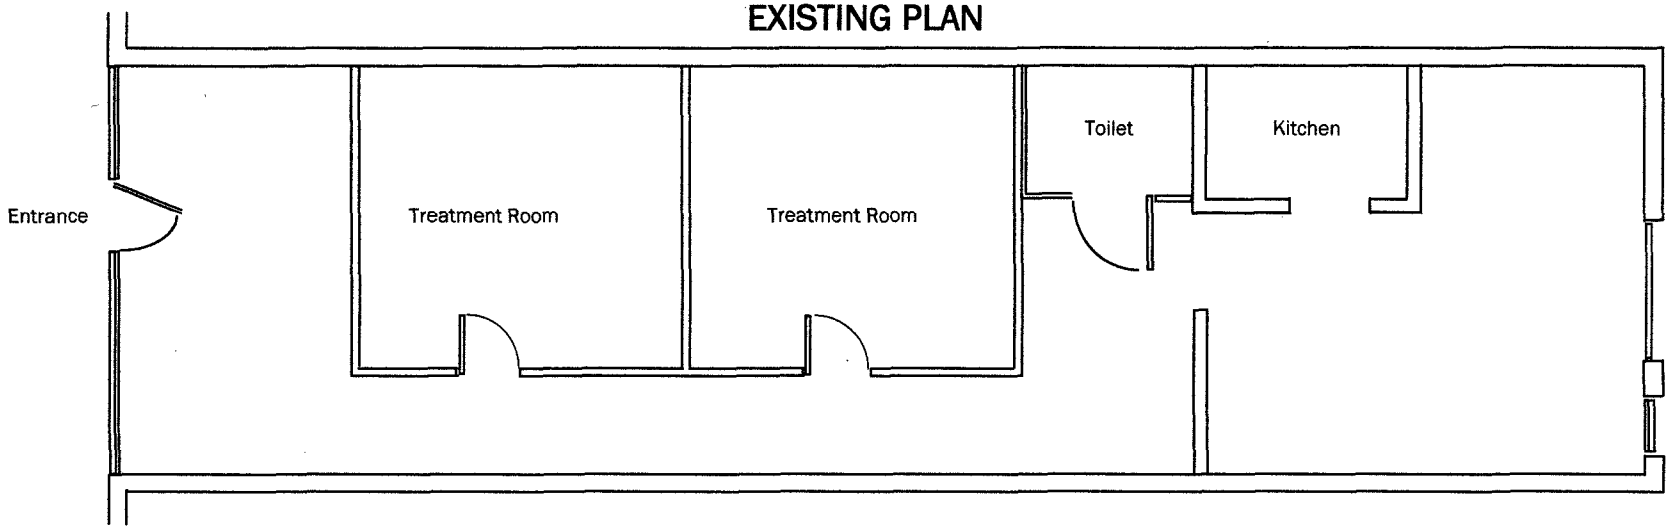

HAVANT BOROUGH COUNCIL
26 MAY 2010
RECEIVED

PROPOSED PLAN

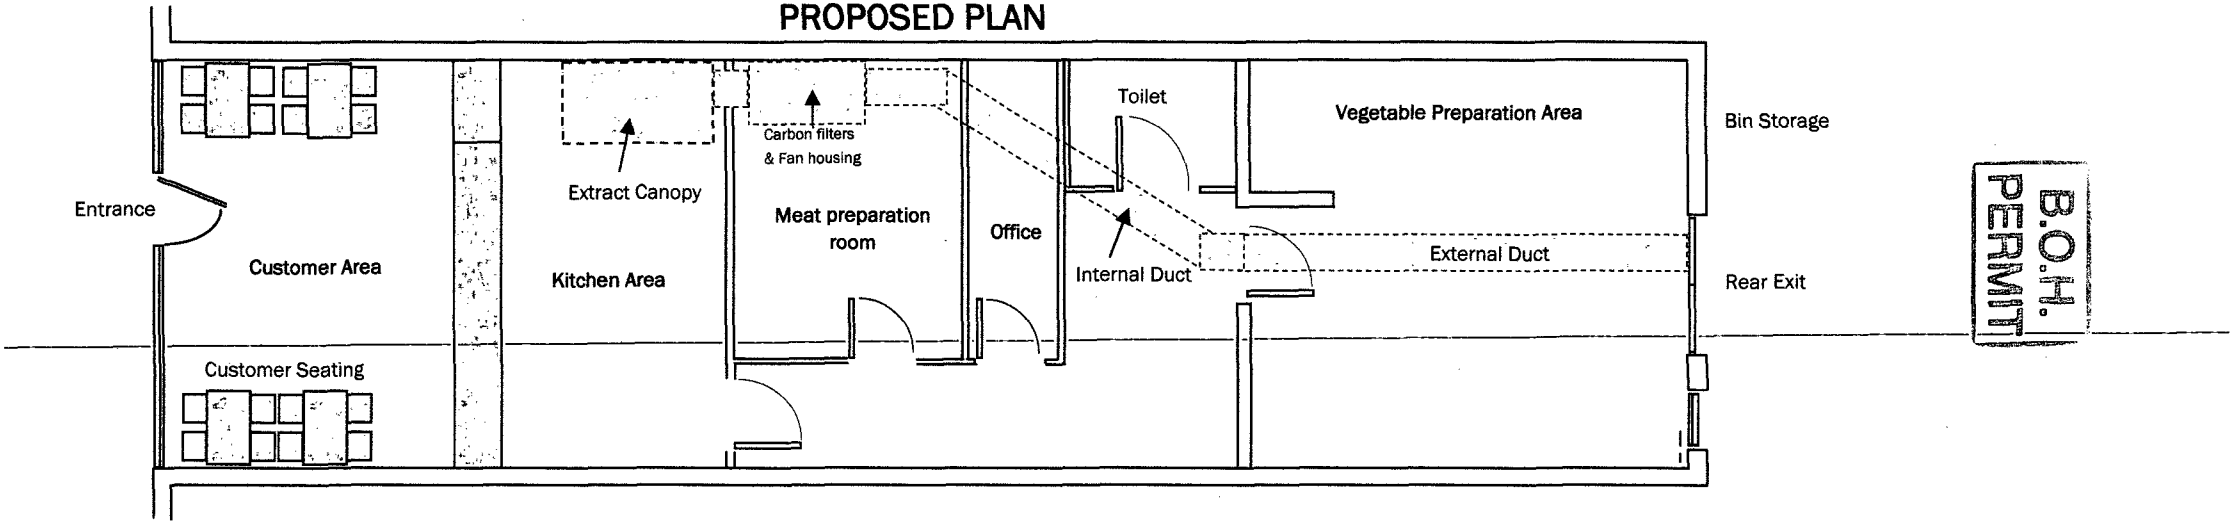


B.O.H. PERMIT


26, MARKET PARADE, HAVANT PO9 1QF	
CHANGE OF USE FROM D1 TO	SCALE 1:100
A5 HOT FOOD TAKEAWAY AND	DRAWING No: HAV1
INSTALLATION OF EXTRACTION	DRAWN : JGR
SYSTEM	DATE : 21/05/2010

APP/10/0198


EXISTING FRONT ELEVATION

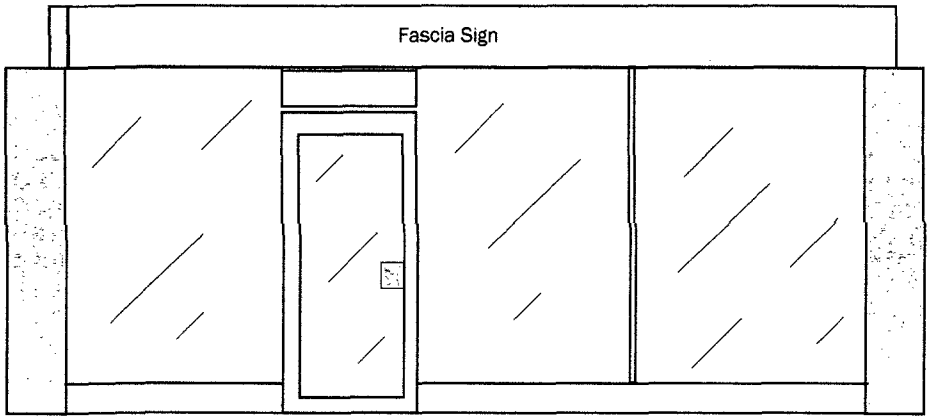


PROPOSED FRONT ELEVATION

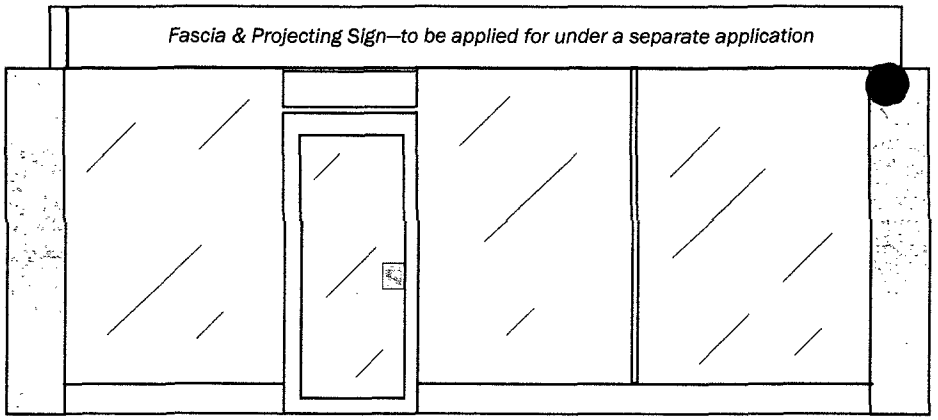

EXISTING REAR ELEVATION

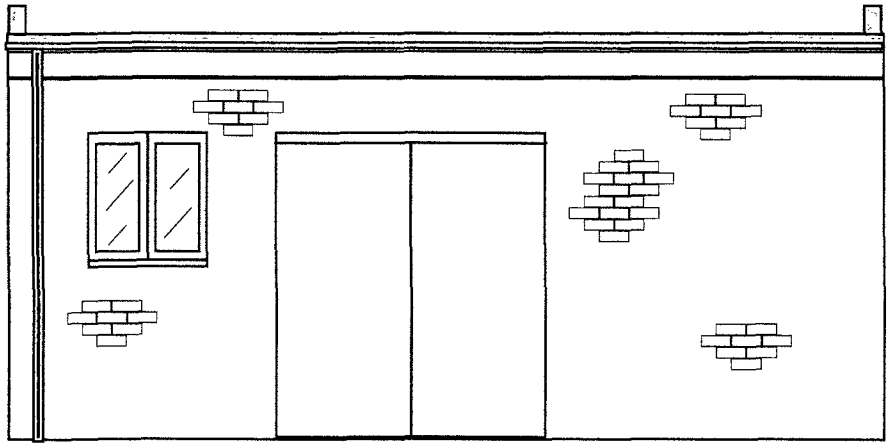

PROPOSED REAR ELEVATION

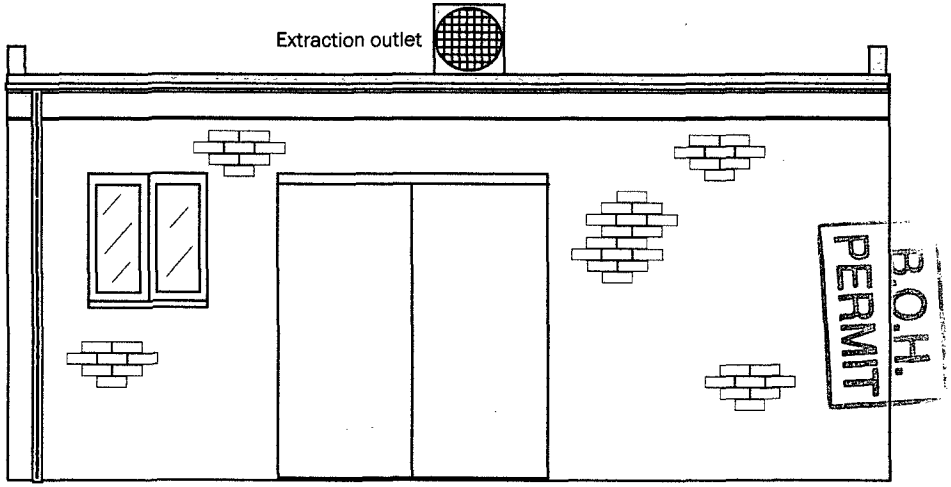

HAVANT BOROUGH COUNCIL
26 MAY 2010
RECEIVED


26, MARKET PARADE, HAVANT PO9 1QF

CHANGE OF USE FROM D1 TO	SCALE 1:50
A5 HOT FOOD TAKEAWAY AND	DRAWING No: HAV 2
INSTALLATION OF EXTRACTION	DRAWN : JGR
SYSTEM	DATE : 21/05/2010

APP/10/0198

EXISTING SIDE ELEVATION


BOROUGH COUNCIL
26 MAY 2010
RECEIVED

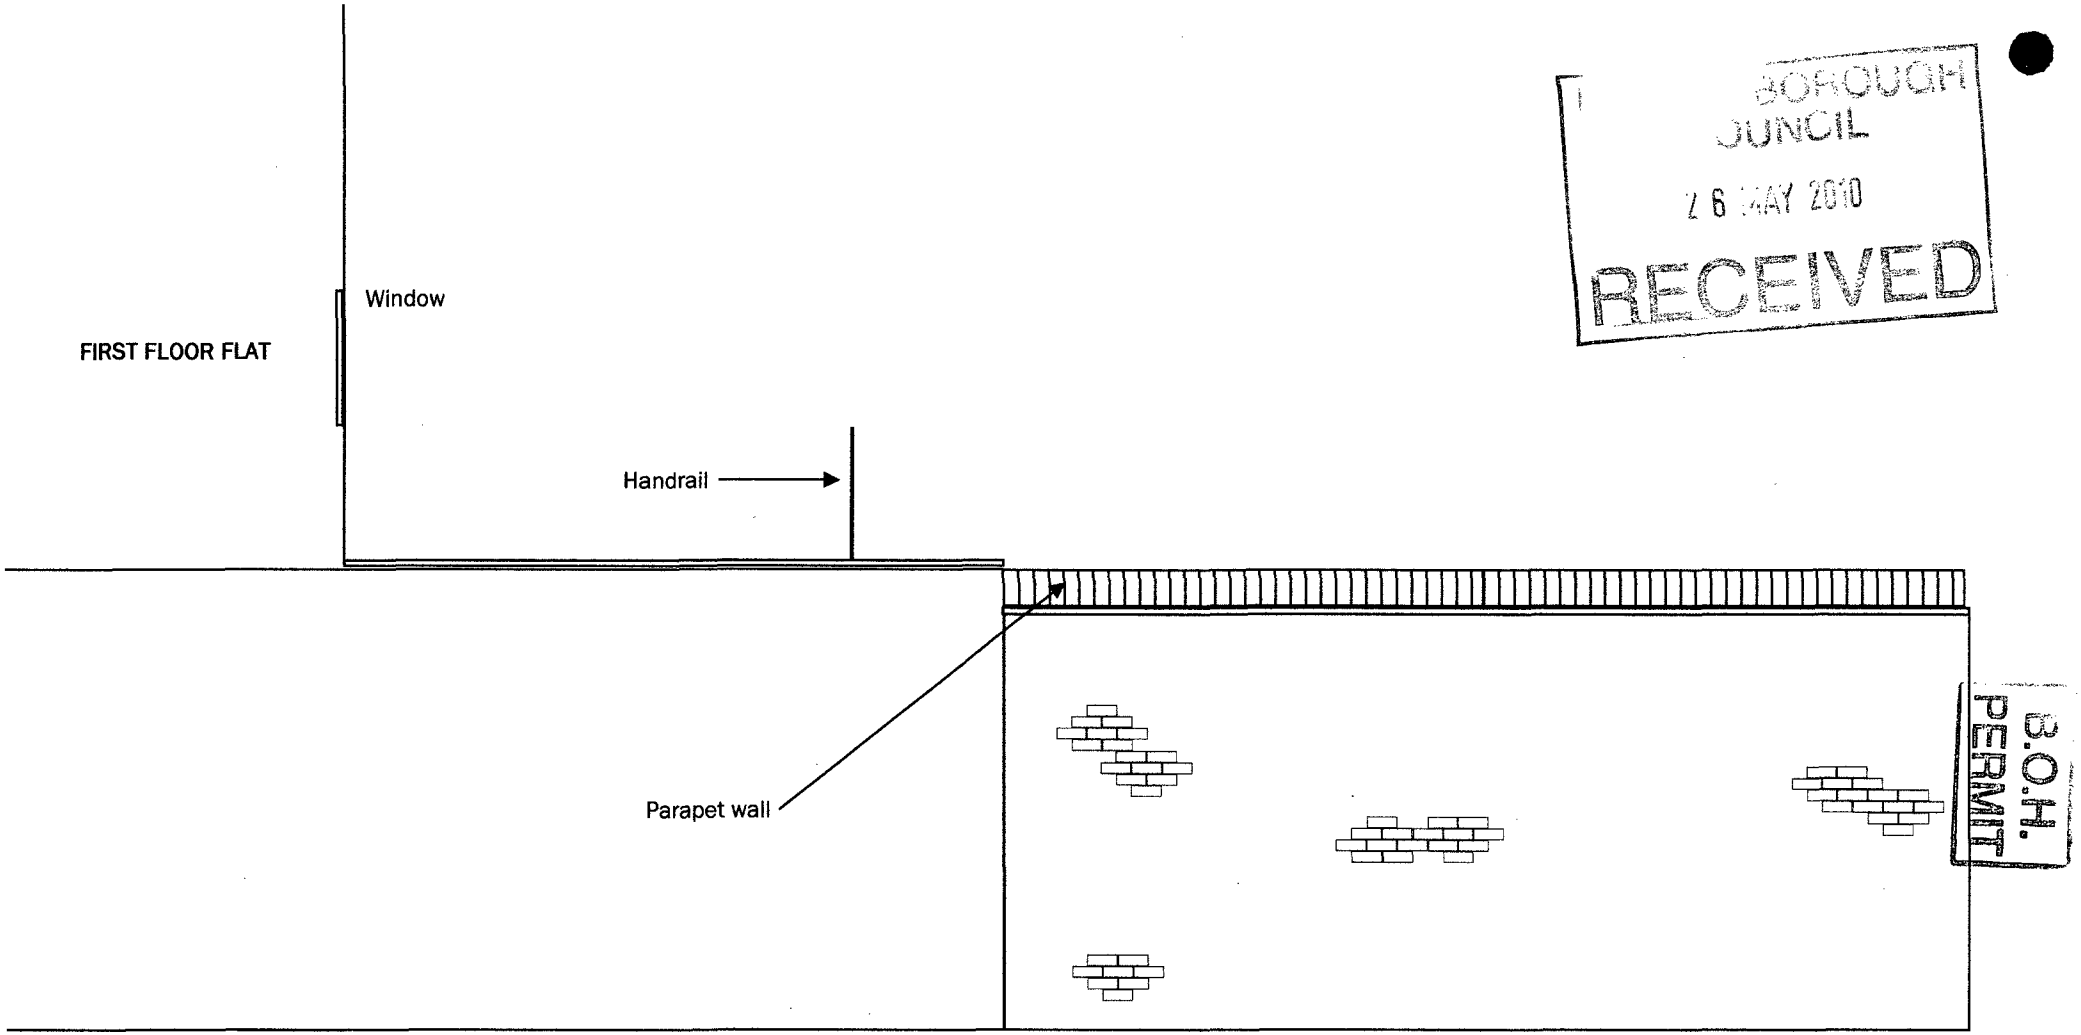

26, MARKET PARADE, HAVANT PO9 1QF	
CHANGE OF USE FROM D1 TO A5 HOT FOOD TAKEAWAY AND INSTALLATION OF EXTRACTION SYSTEM	SCALE 1:50 DRAWING No: HAV 3 DRAWN : JGR DATE : 21/05/2010

PROPOSED SIDE ELEVATION

APP/10/0[illegible]
HAVANT BOROUGH COUNCIL
26 [illegible]
RECEIVED

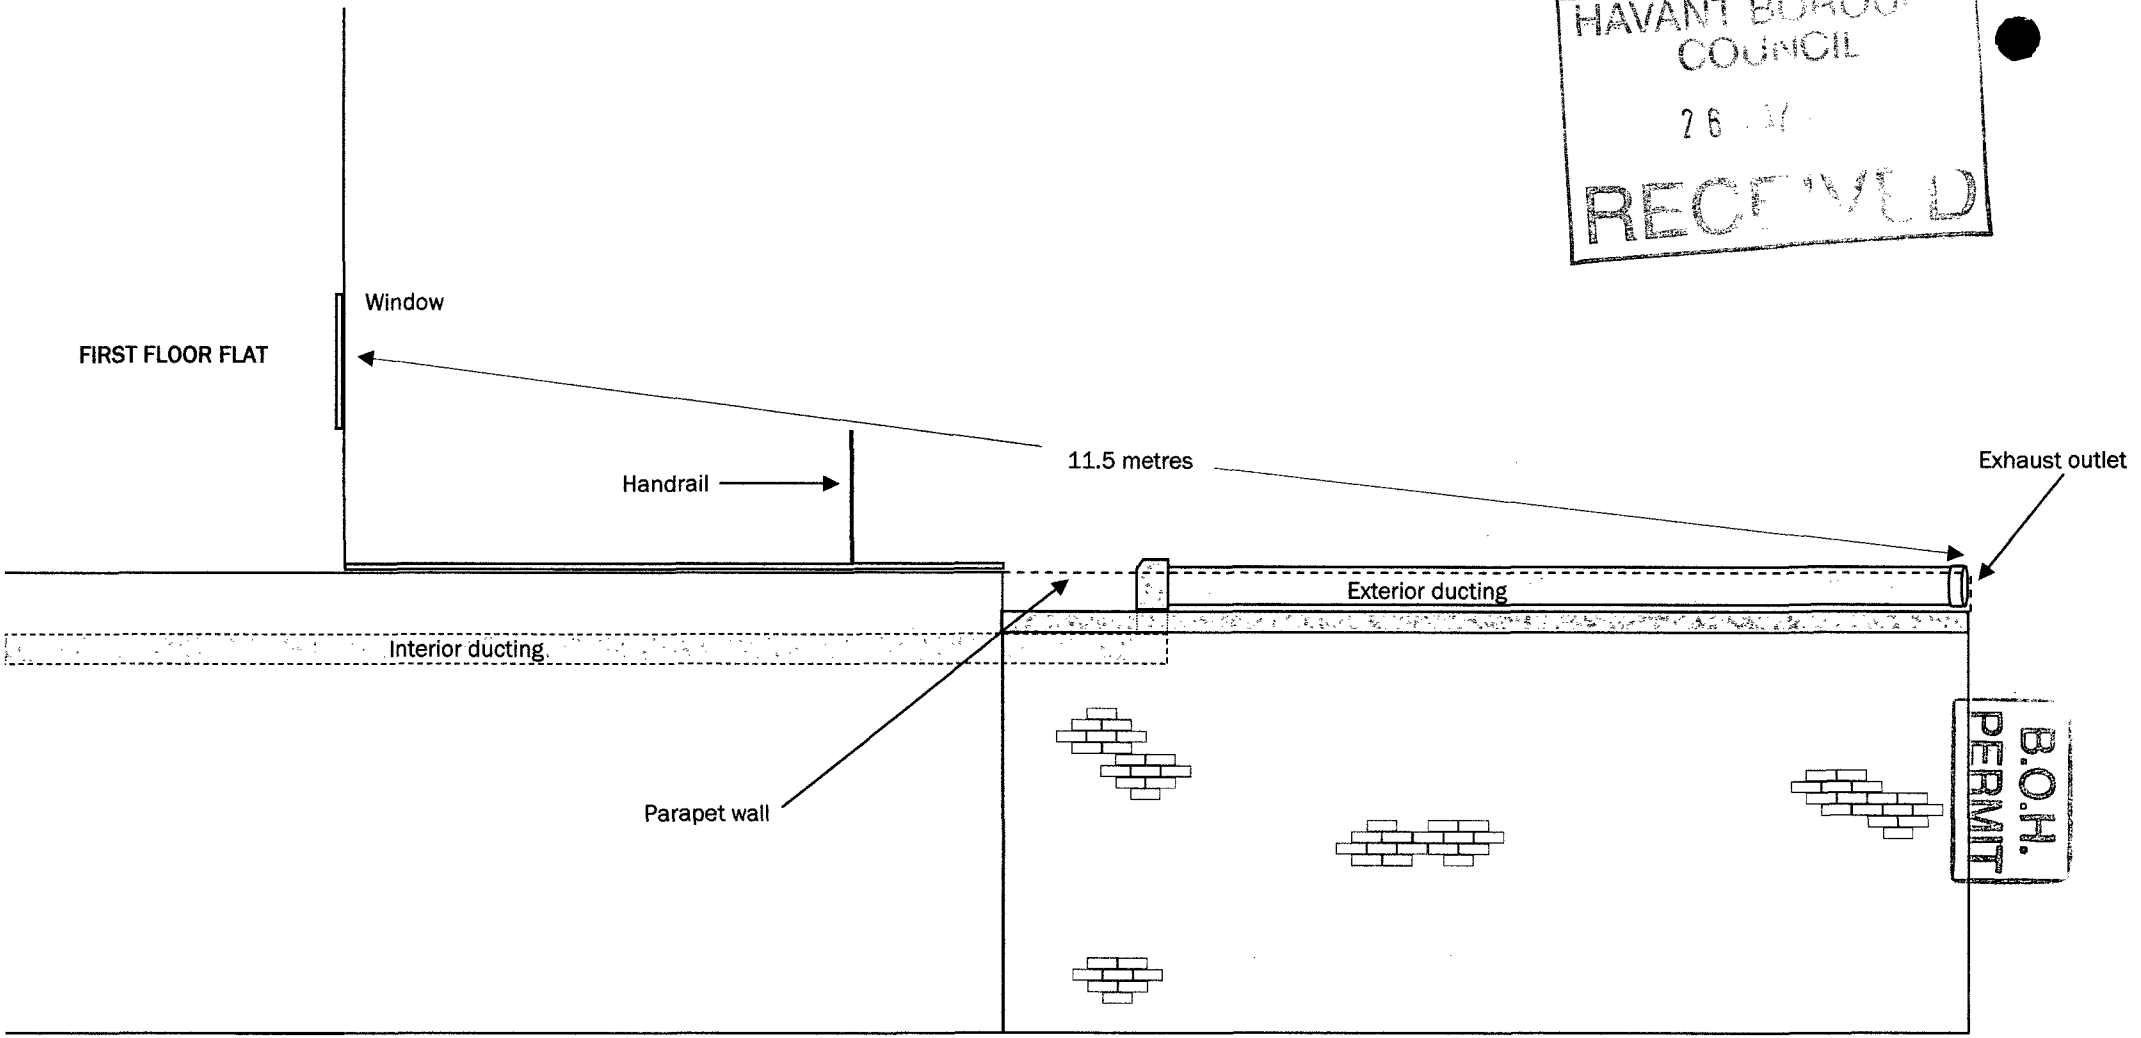

26, MARKET PARADE, HAVANT PO9 1QF	
CHANGE OF USE FROM D1 TO A5 HOT FOOD TAKEAWAY AND INSTALLATION OF EXTRACTION SYSTEM	SCALE 1:50 DRAWING No: HAV 4 DRAWN : JGR DATE : 21/05/2010