REFUSE

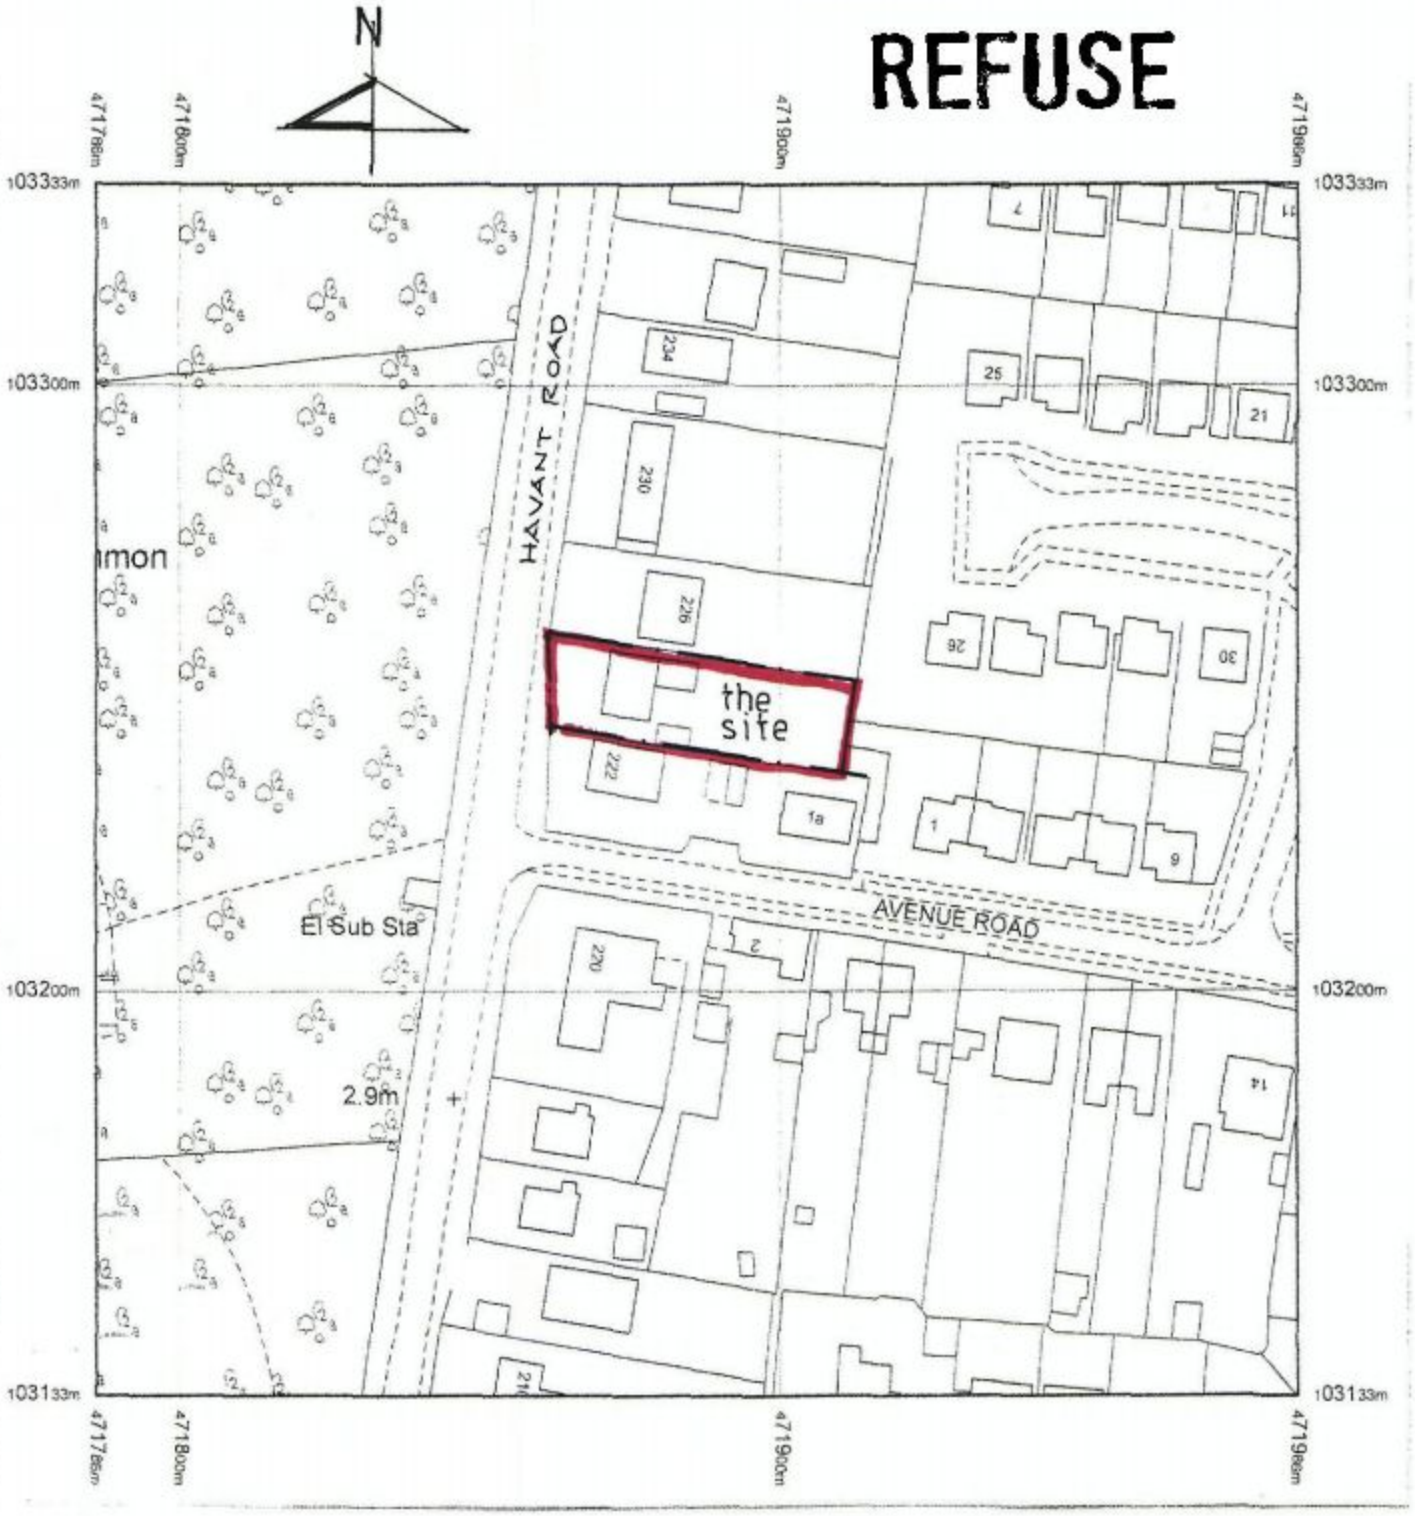

LOCATION PLAN 1:1250

O.S. LICENCE NO: 100029375

PROPOSED EXTENSION,
224 HAVANT ROAD,
HAYLING ISLAND

HAVANT BOROUGH COUNCIL
07 FEB 2011
RECEIVED

Drg. no. 1043/04

O'NEILL ARCHITECTURAL SERVICES