PERMIT



EAST



WEST



SOUTH

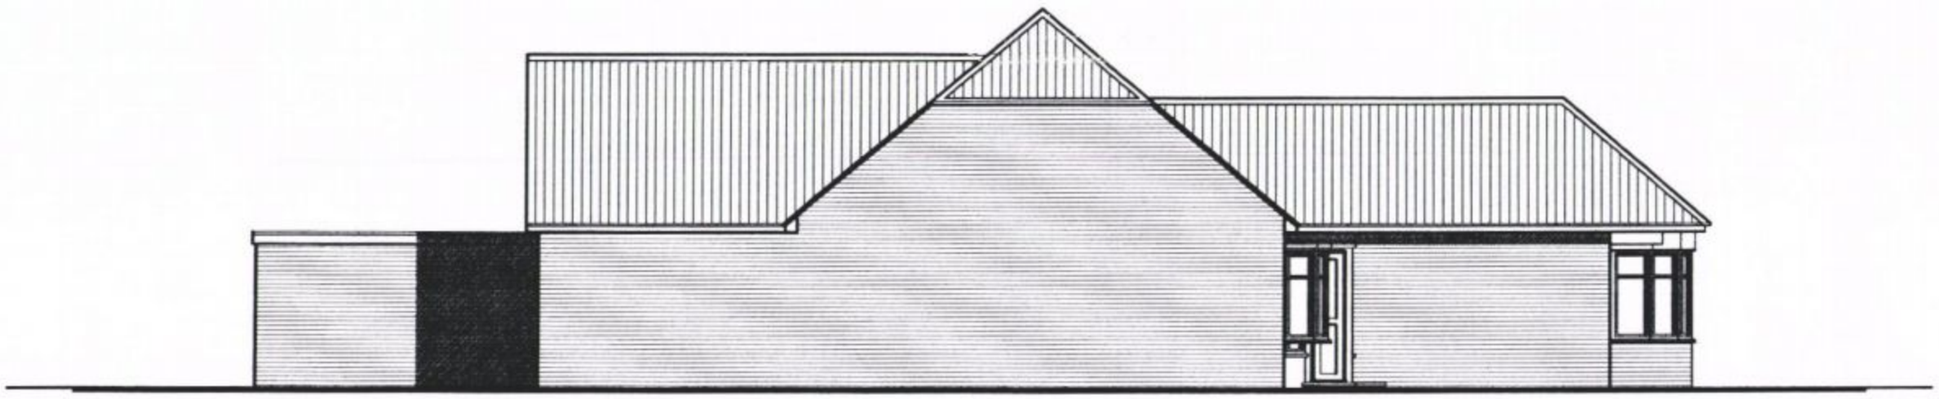

NORTH

HAVANT BOROUGH COUNCIL
04 MAY 2011
PLANNING

60b Hulbert Road
Bedhampton

EXISTING
ELEVATIONS

Revisions

A. South elevation revs. 03/05/11
B.
C.

Martin Critchley
Consultants Ltd.
First Floor, 7 North Street
Havant, Hampshire, PO9 1PW
023 92 474 919
critchleyarchitect@hotmail.com

Scale A1 = 1:50, A3 = 1:100
Date 25/03/11
Drawn MHC/ALB

0049–401 A

metres 10 20 30