PERMIT

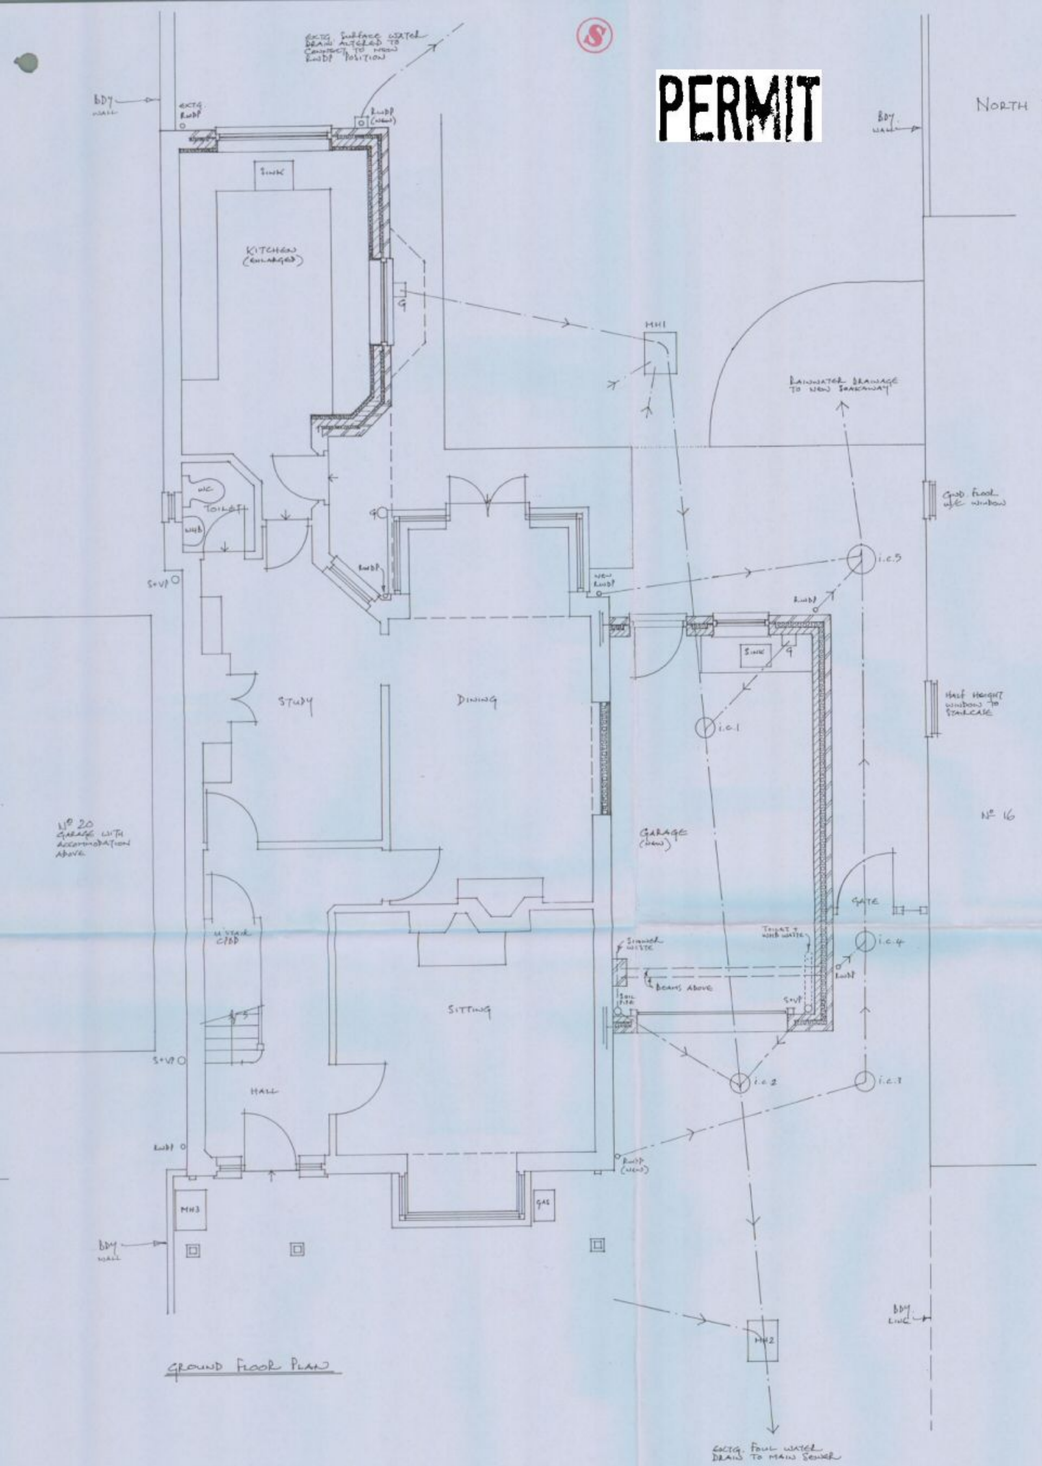

GROUND FLOOR PLAN

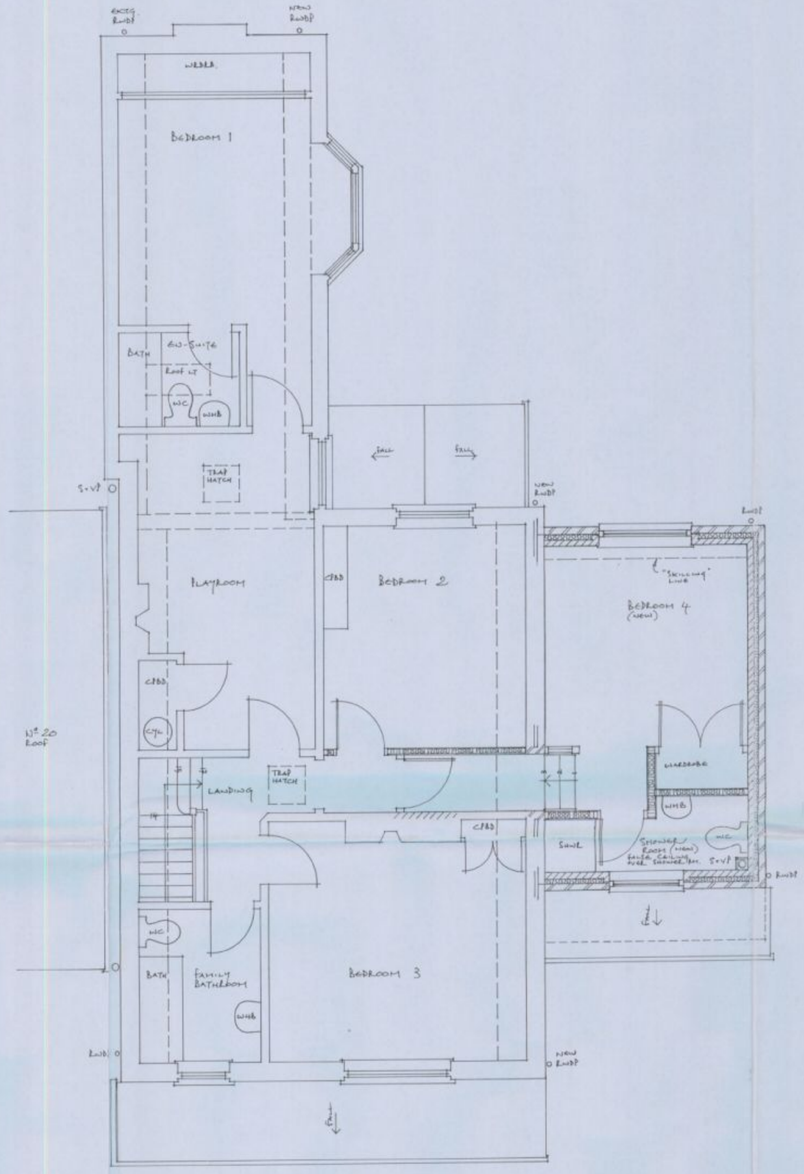

FIRST FLOOR PLAN

B.O.H. PERMIT

HAVANT BOROUGH COUNCIL
19 JUL 2010
RECEIVED

REVISIONS:
A) July '10. General revisions for Planning Application.

JOB
TWO STOREY SIDE EXTENSION, AND ENLARGEMENT OF GROUND FLR. KITCHEN BENEATH PROJECTION OF EXISTING FIRST FLOOR AT 18 WESTBOURNE AVENUE, EMSWORTH, HAMPSHIRE, PO10 7QU

CLIENT
MR + MRS M. BOND

TITLE
GROUND AND FIRST FLOOR PLANS AS PROPOSED.

SCALE	1:50	DRAWN BY
DATE	MAY 2010	PJH

THE HARRISON YOUNG PARTNERSHIP LTD
CHARTERED ARCHITECTS
12 West Street Emsworth Hampshire PO10 7DY
Telephone 01243 372993
Fax 01243 374892

DRAWING No.	REV.
1151/1/03	A