PERMIT

Architectural Planning limited.
Building Designers & Surveyors.

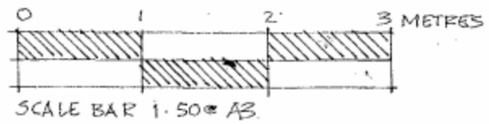

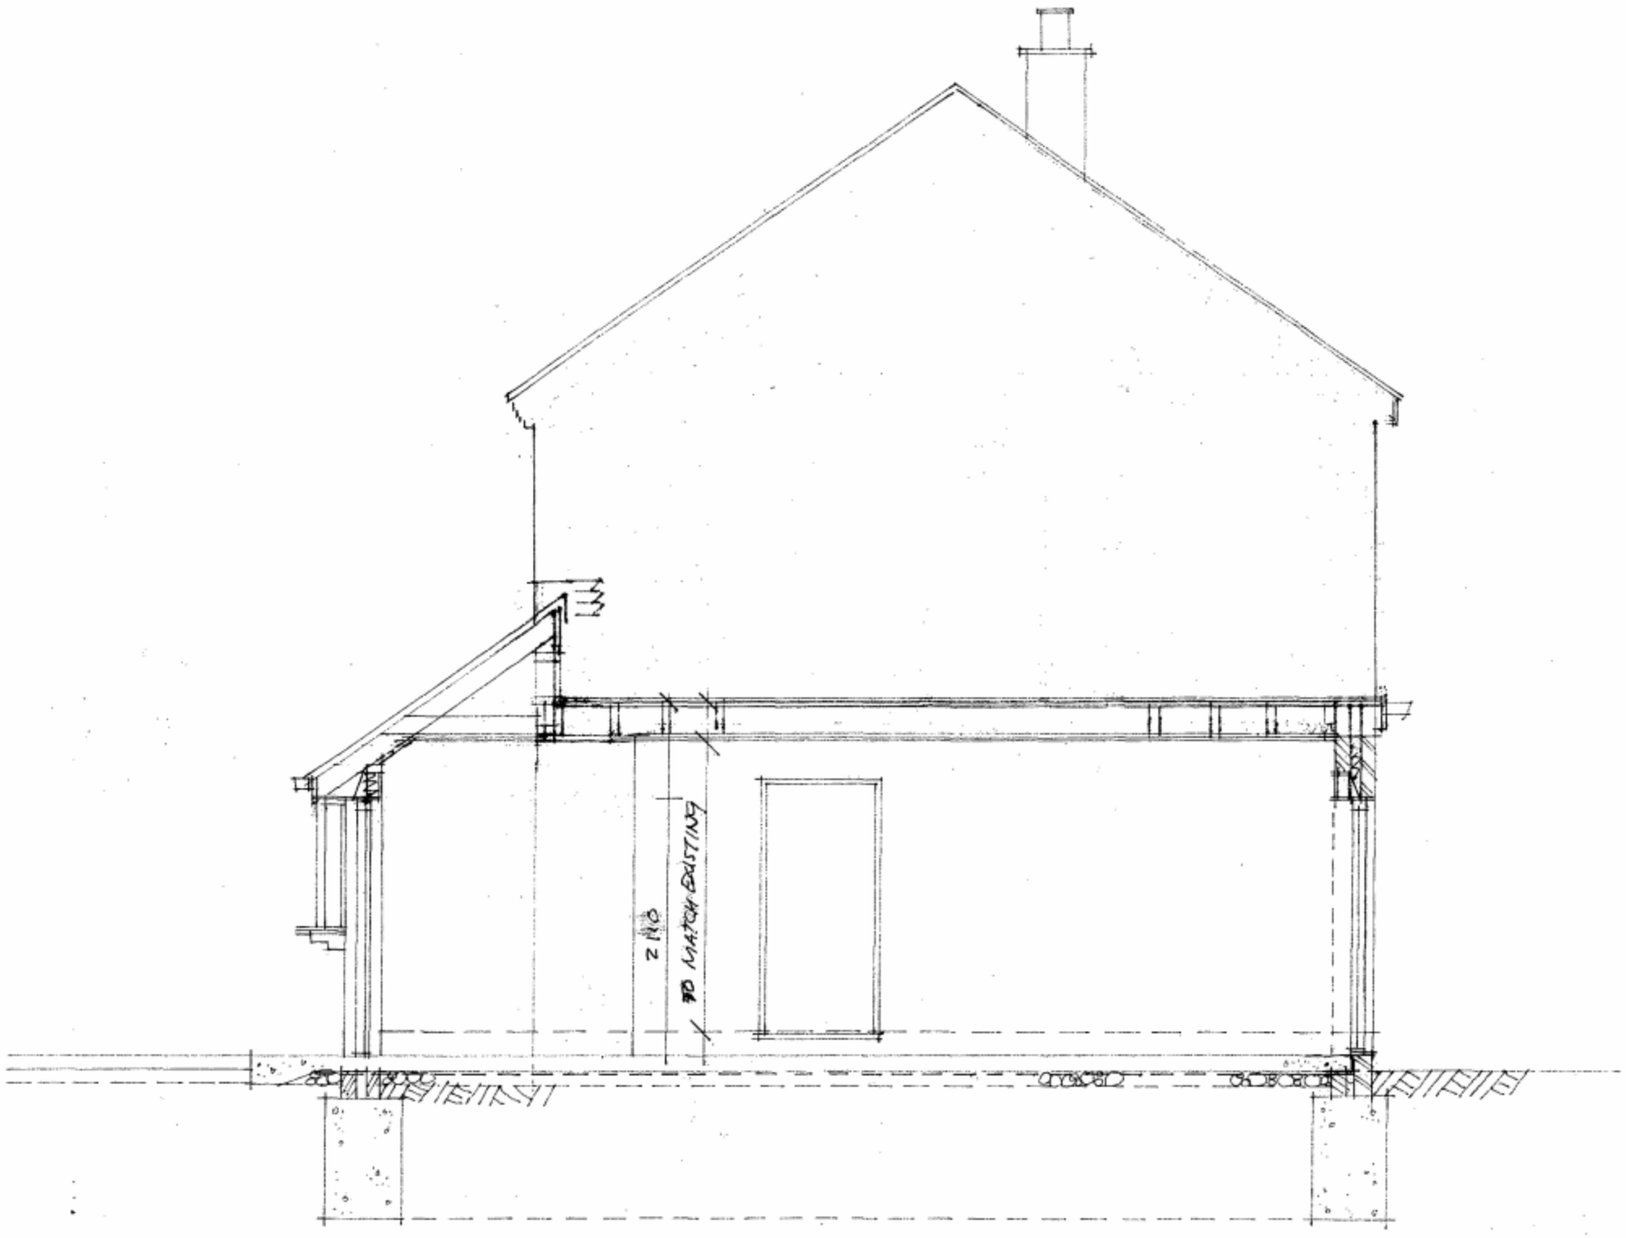

RE: ALTERATIONS AND IMPROVEMENTS TO 7 IPING AVENUE, HAVANT, HAMPSHIRE: PROPOSED SECTION A - A.
Scale 1: 50. May 2010. Drawing ref: Y2010 / 05 / 06.

Registered offices : 1a Nutbourne Road, Sandy Point, Hayling Island, Hampshire. PO11 9RT.
Residential, Commercial Building Surveyors & Designers, Project management & Administrators.
Telephone : 02392 463994, mobile : 07795 633100.
Registered in England No: 6738305.