PERMIT

COUNCIL
04 NOV 2010
RECEIVED

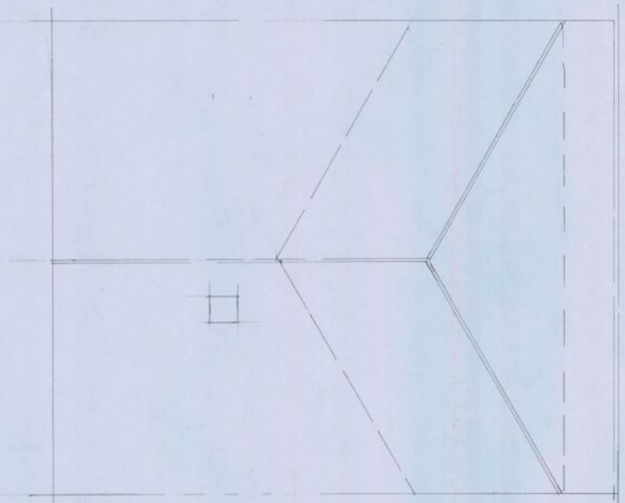

Proposed Roof Plan

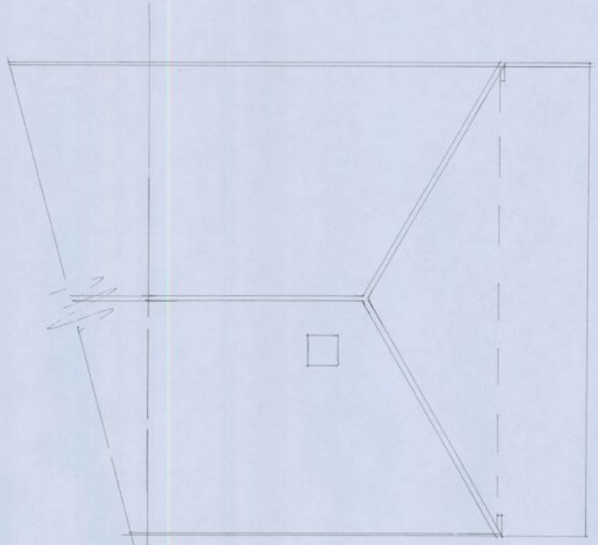

Existing Roof Plan



Existing Rear Elevation

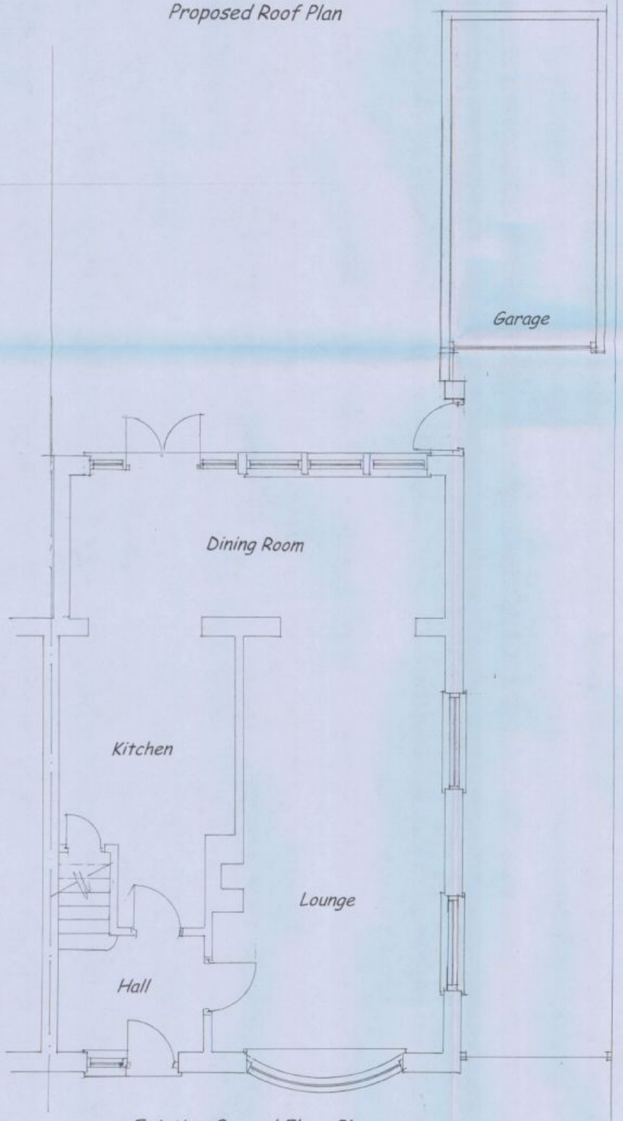

Existing Ground Floor Plan

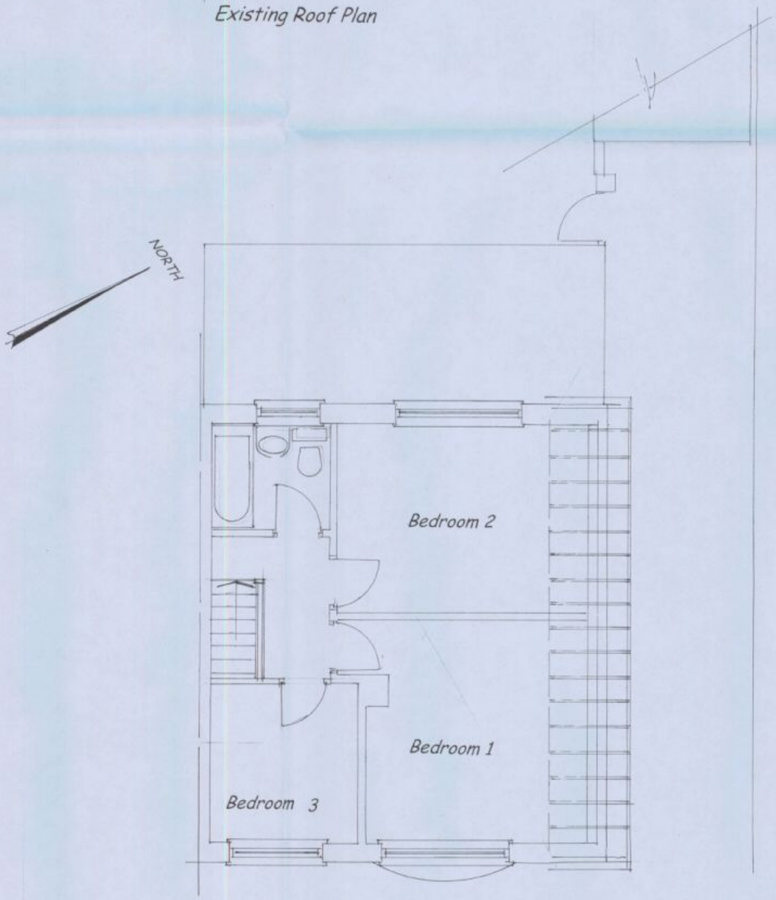

Existing First Floor Plan

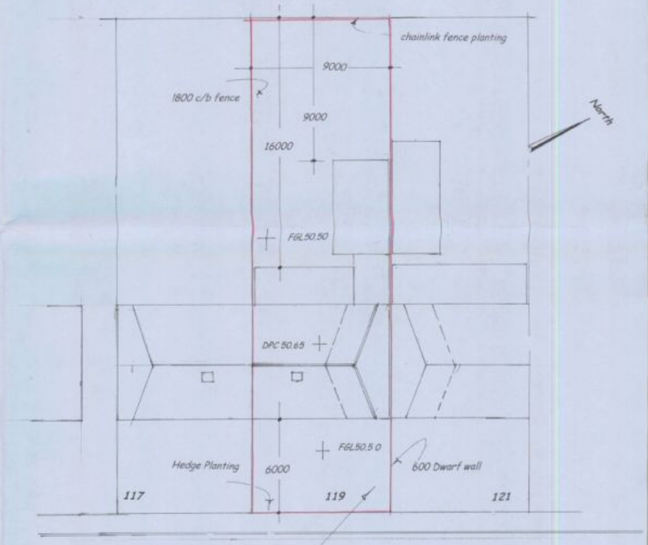

Block Plan 1:200.
Boundary treatments and levels

Parking as existing for two cars.

Planning Application
Existing Floor and Roof Plans

Scale _____ metres

Proposed Single Storey Rear Extension
and Two Storey Side extension

119, Sutton Road,
Waterlooville, Hants.

Mr and Mrs Arthur Drg No. SUT/12

Scale 1:50 ; 1:10 (A1) October, 2010

Anthony Leggett Associates
Architectural Services - Surveyors
82 Battenburg Avenue, Portsmouth, PO2 0SW
tel: 02392 - 693951 Mobile : 0790 33 22 859
The CHARTERED INSTITUTE of BUILDING