REFUSE

PROPOSED NEW TWO BEDROOM BUNGALOW ON LAND REAR OF 35, BLACKTHORN DRIVE, HAYLING ISLAND, HANTS.

FOR MR & MRS A.EDNEY.

HAVANT BOROUGH COUNCIL
DEVELOPMENT CONTROL
08 OCT 2010
RECEIVED

PETER J. WALKER MRICS
CHARTERED SURVEYOR
182 SEAFRONT, HAYLING ISLAND, HANT
PO11 9 AN

TEL: 02392 467571

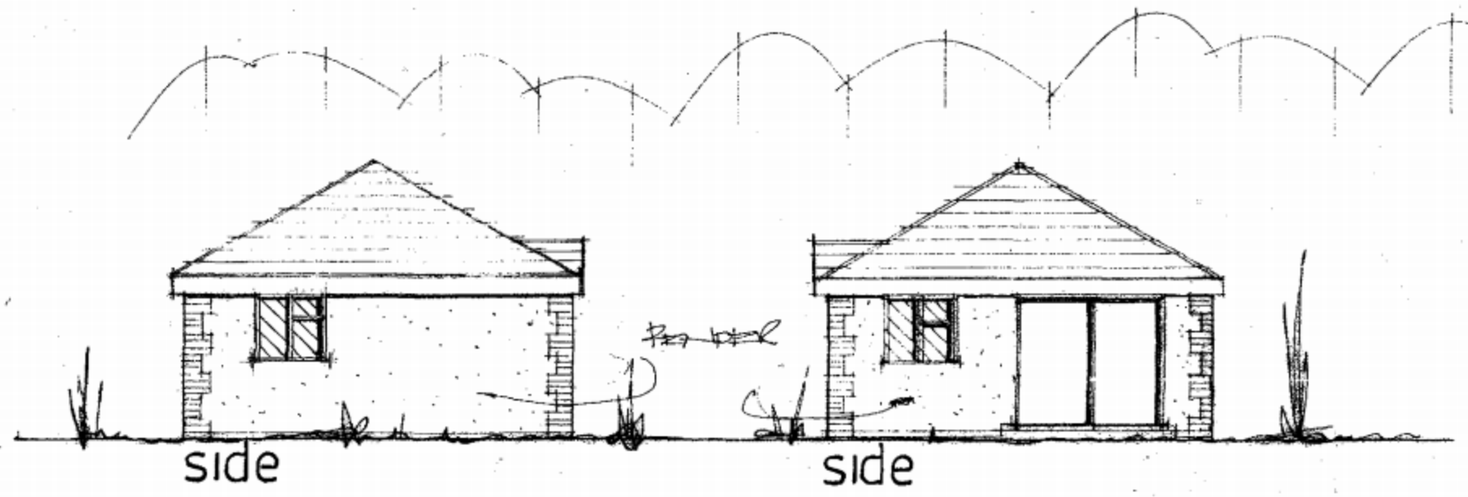

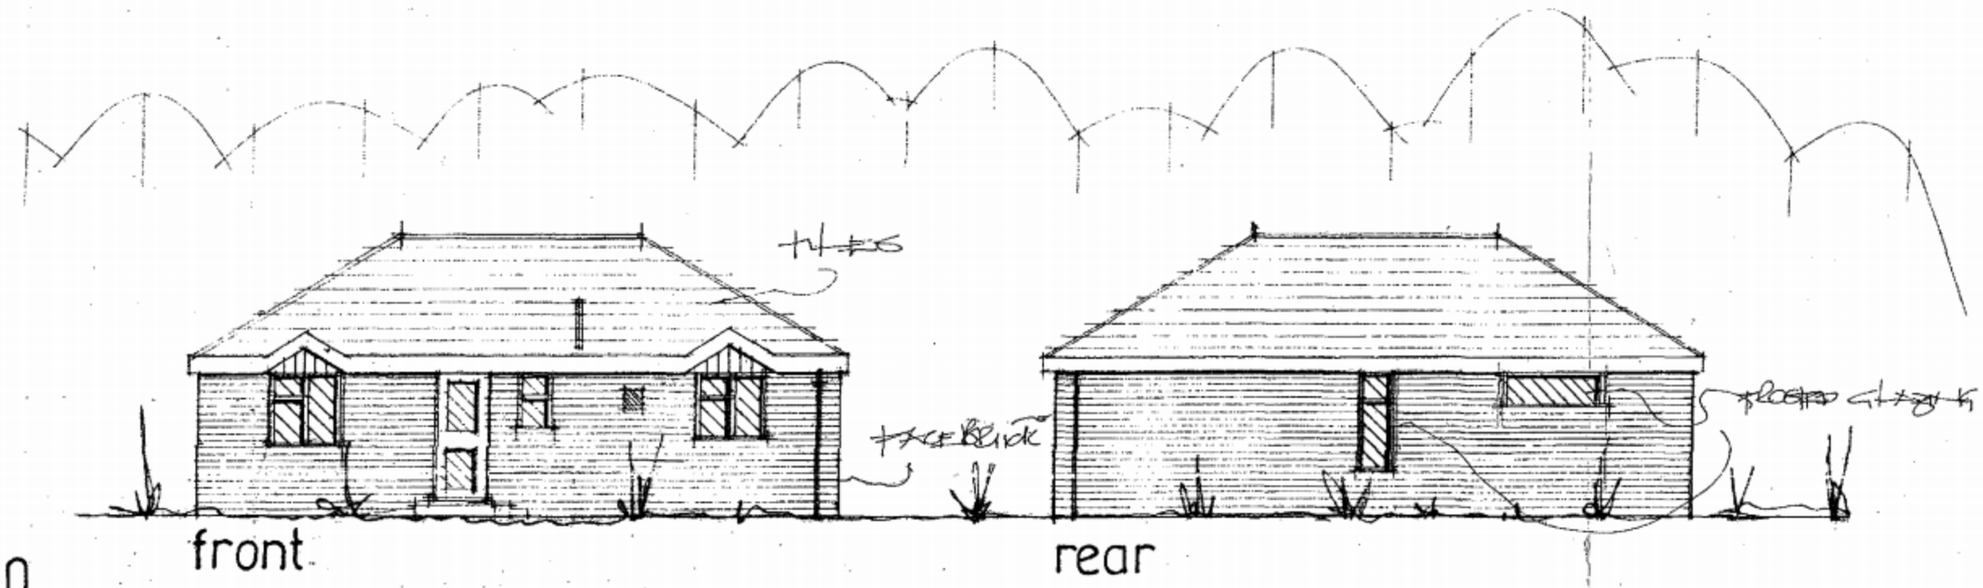

date sept 10
scale 1:100