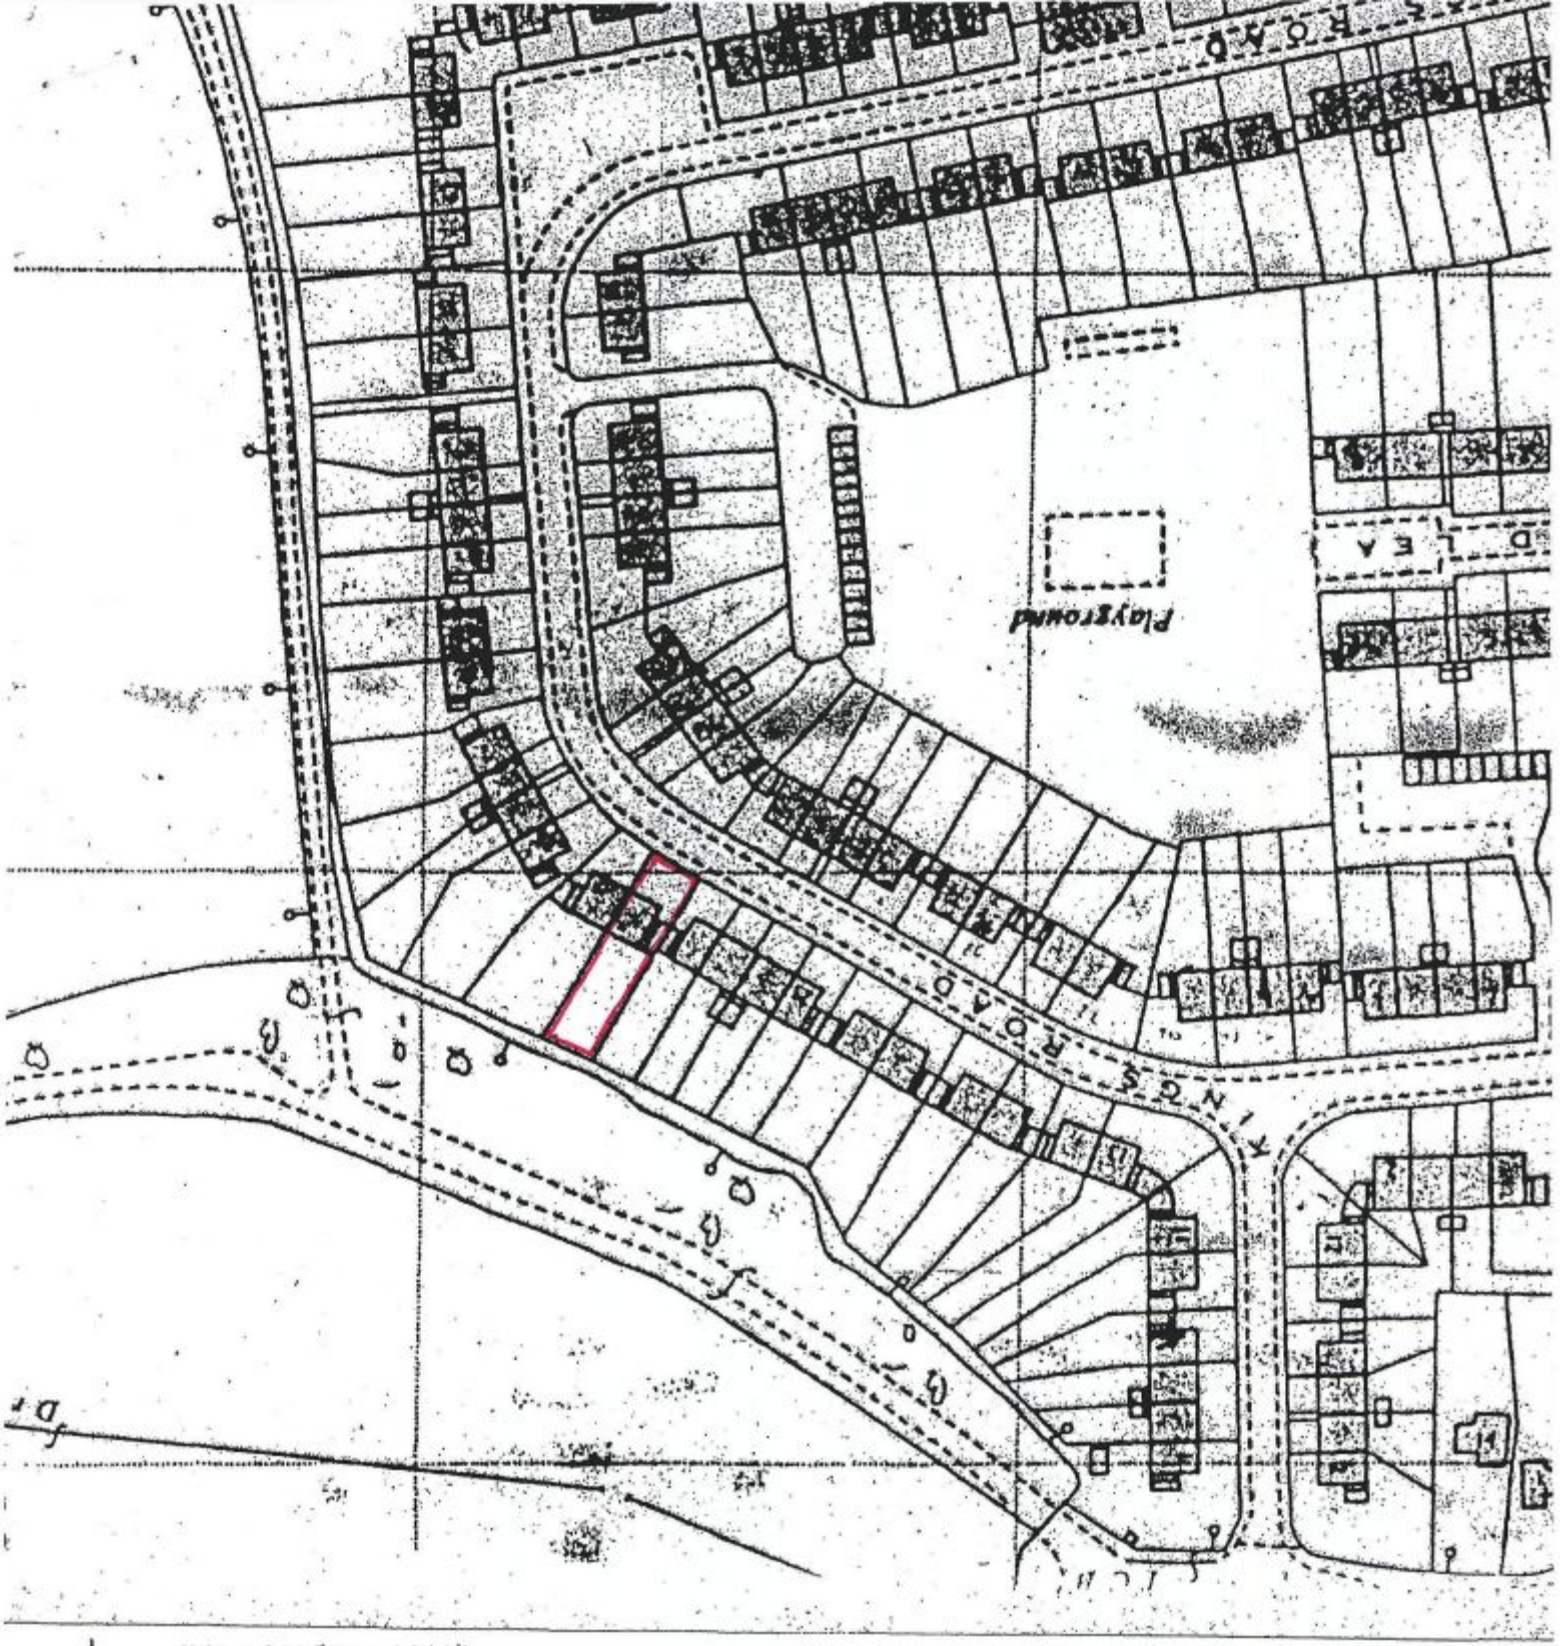

↓ SITE LOCATION PLAN - NORTH.

APP/10/00635

HAVANT BOROUGH COUNCIL
- 2 AUG 2010
RECEIVED

PERMIT