Contractors should not scale off these plans.
All dimensions to be checked on site before commencing work.
All rights described in Chapter IV of the Copyright, Designs and Patents Act have been generally asserted.
© CHIVERS PARTNERSHIP 2010

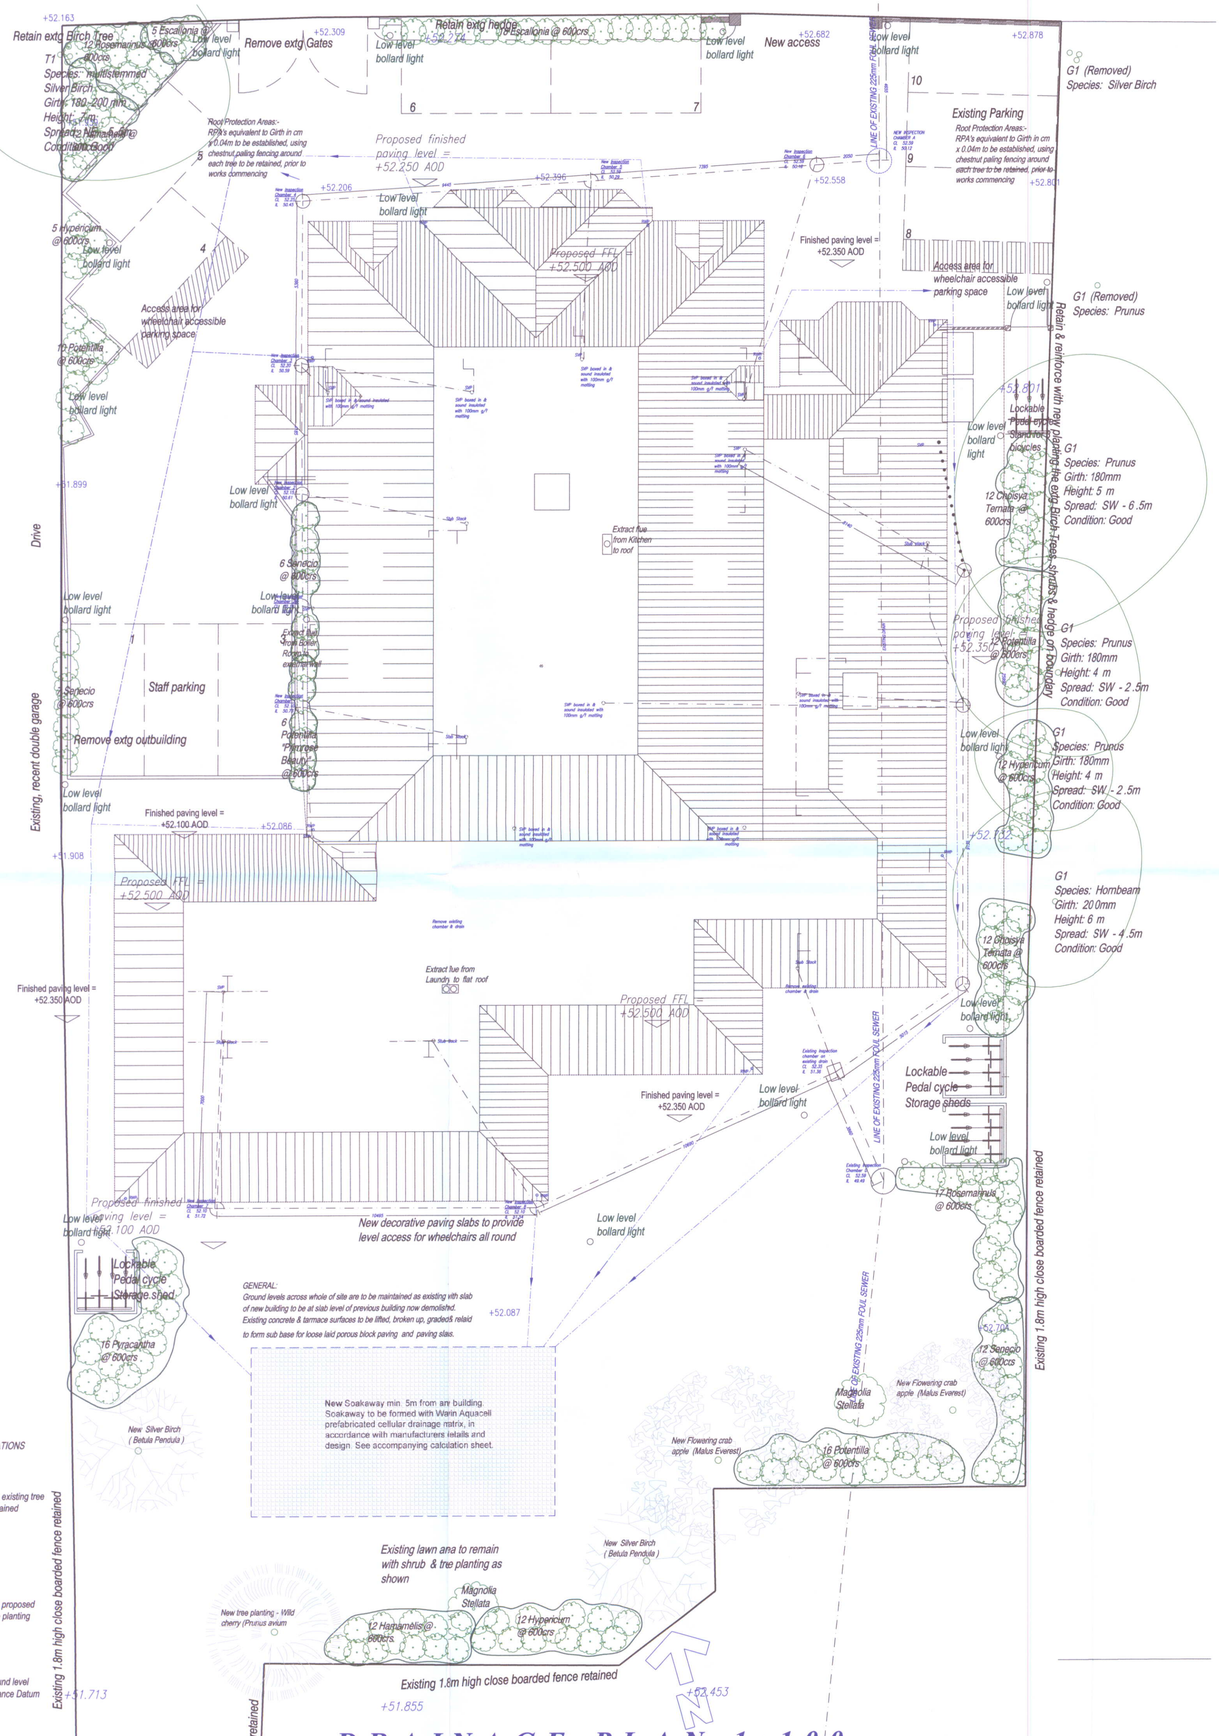

DRAINAGE PLAN 1:100



© Crown Copyright 2007. All rights reserved. Licence number 100020449

LOCATION PLAN 1:1250

HAVANT BOROUGH COUNCIL
10 JUN 2010
RECEIVED

CHIVERS PARTNERSHIP
The Studio, 7 Oak Rd, Dibden Purlieu
Southampton. SO45 4PQ
Telephone 023 8084 7125
Fax No. 0871 277 1675

Subject: DRAINAGE PLAN
Project: PROPOSED 35 BED CARE HOME at GLENWOOD SCHOOL SITE SYLVESTER ROAD, COWPLAIN
Client: Brookvale Homes Ltd

Date	March 2010	Scale	1:100
Drawn		Original drawing size	A1
Drawing No.	4758/15		