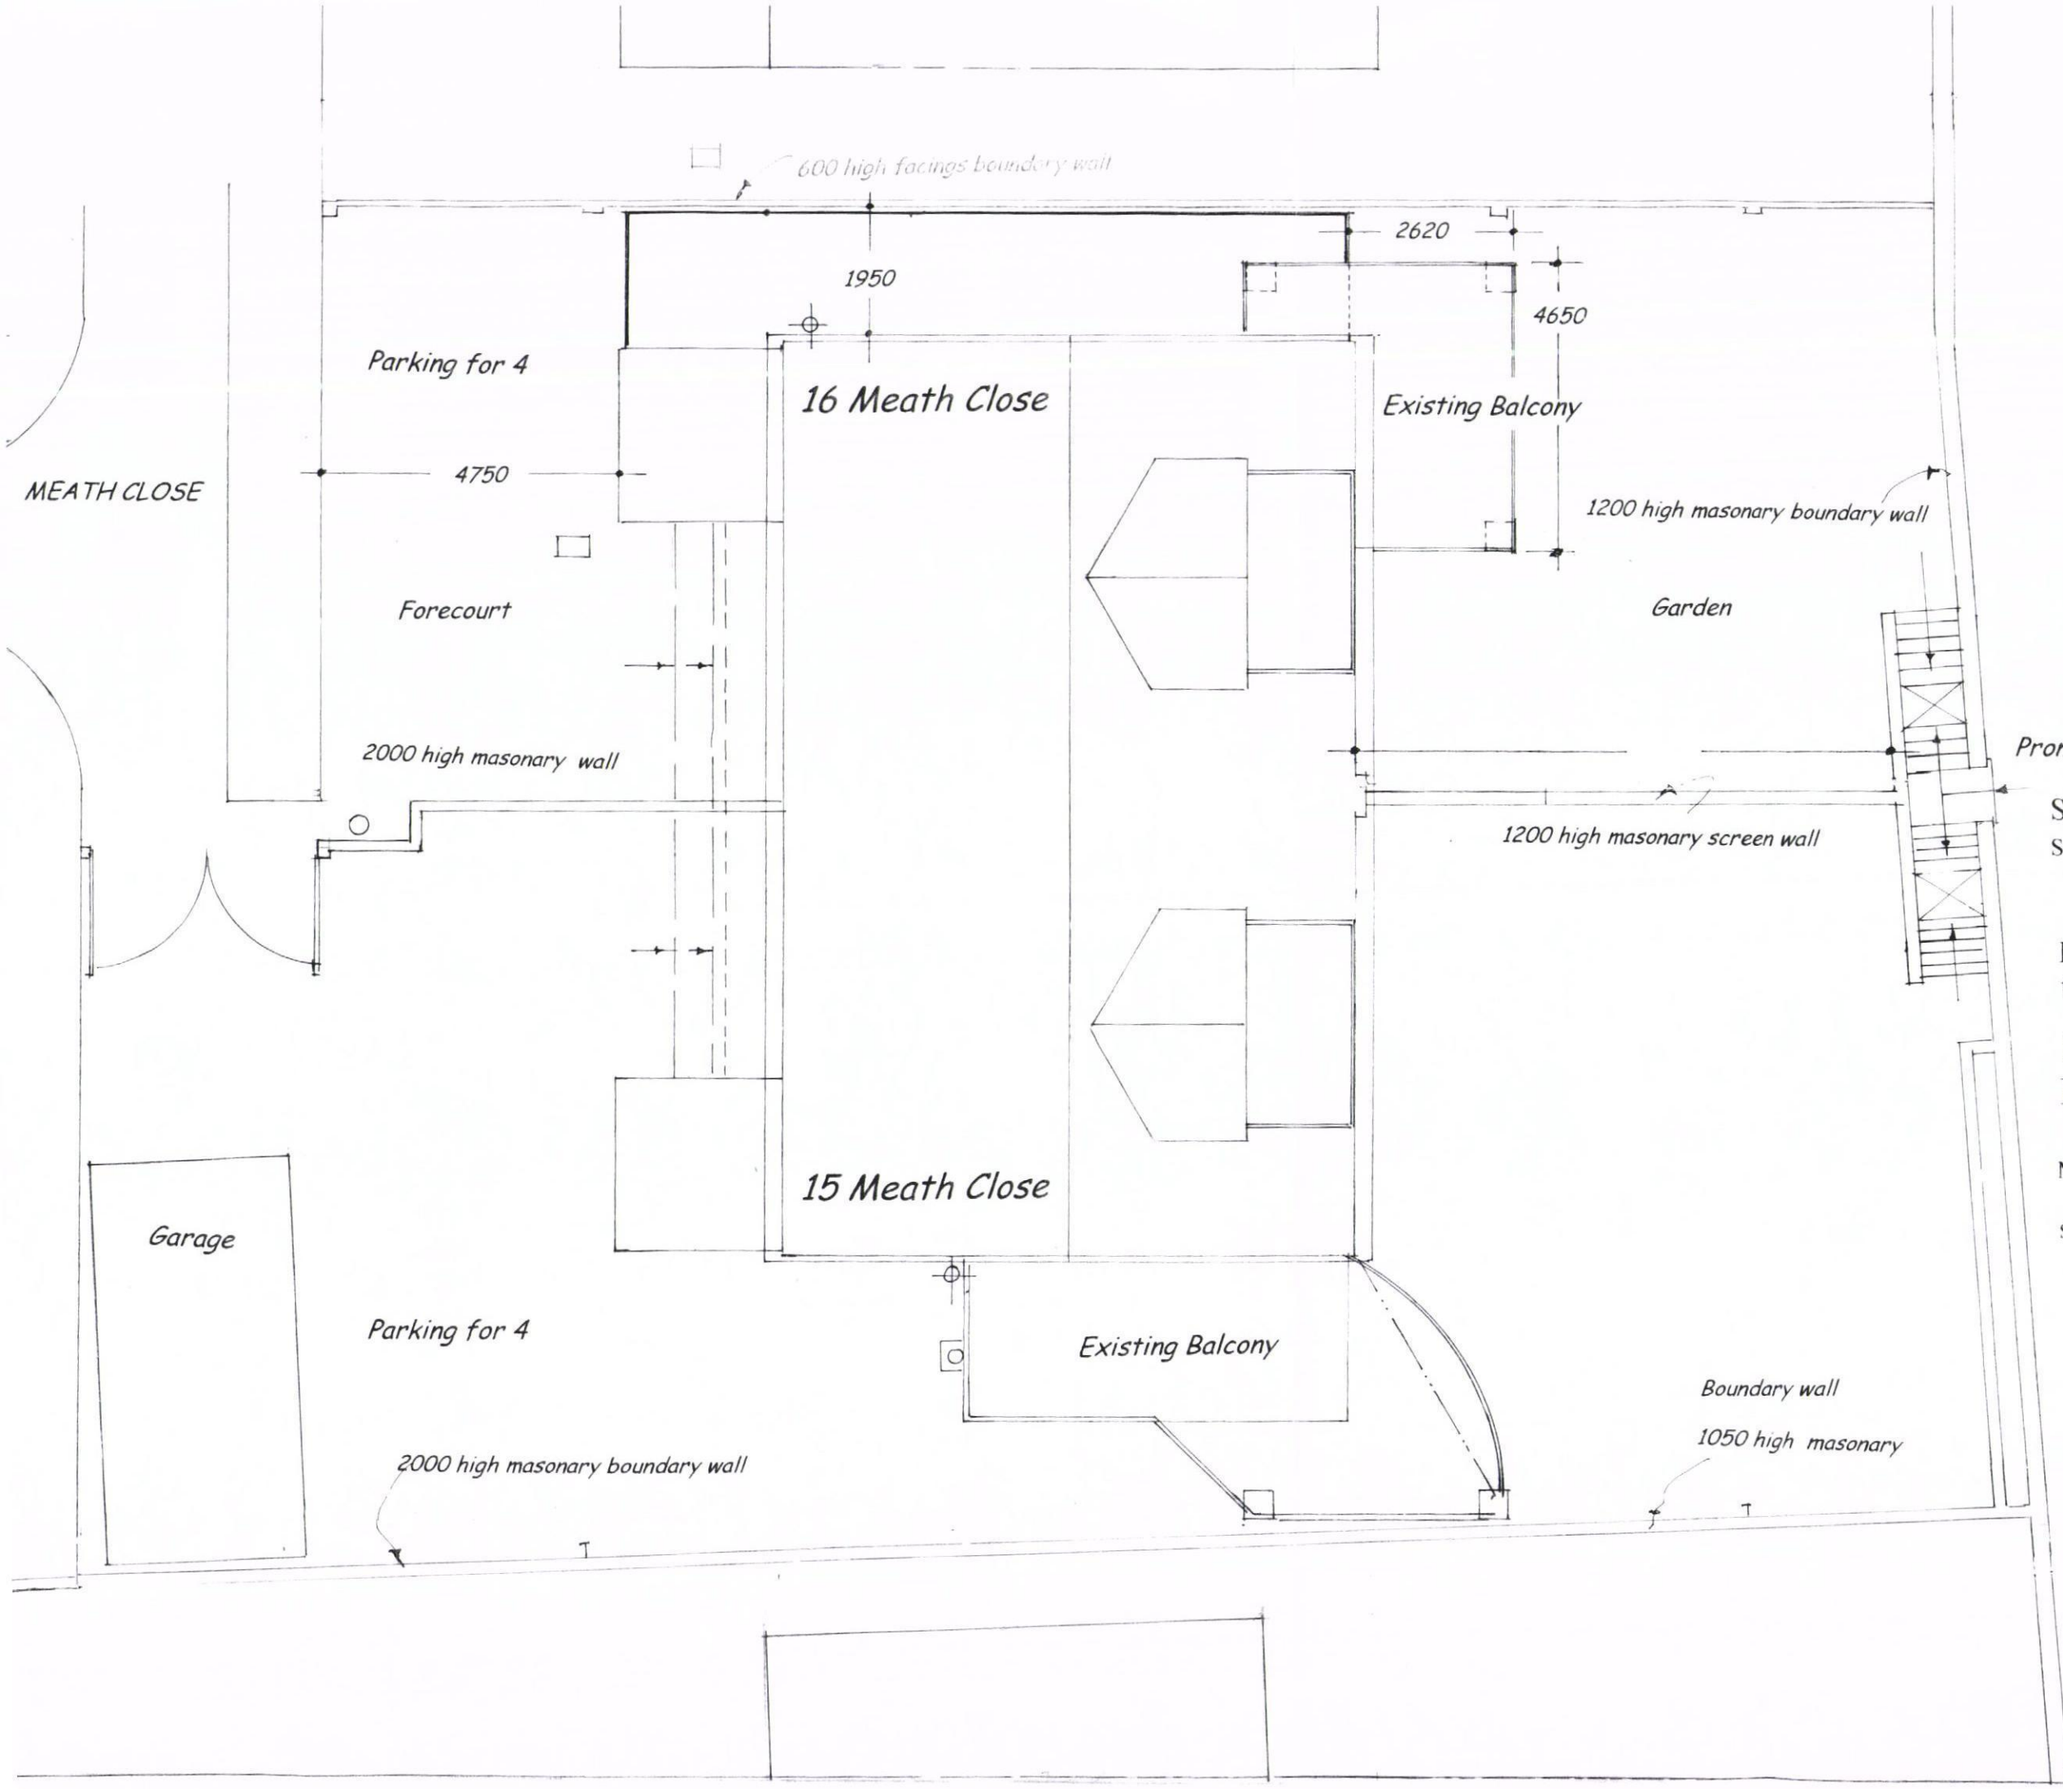

HAVANT BOROUGH COUNCIL
22 MAR 2011
RECEIVED

Site Plan 1:100 (A3)

Scale _____ metres

Proposed Pitched Roof and balcony to sea-facing south roofslope

15 and 16 Meath Close, Hayling Island, Hants.

Mr Jez Clements and Mr P Wills, Drg No MEA/3[illegible]

Scale 1:100 (A3) February, 201

Anthony Leggett Associates

Architectural Services - Surveyors

82 Battenburg Avenue, Portsmouth, PO2 0SW

tel: 02392 - 693951 Mobile: 0790 33 22 859

The CHARTERED INSTITUTE of BUILDING