

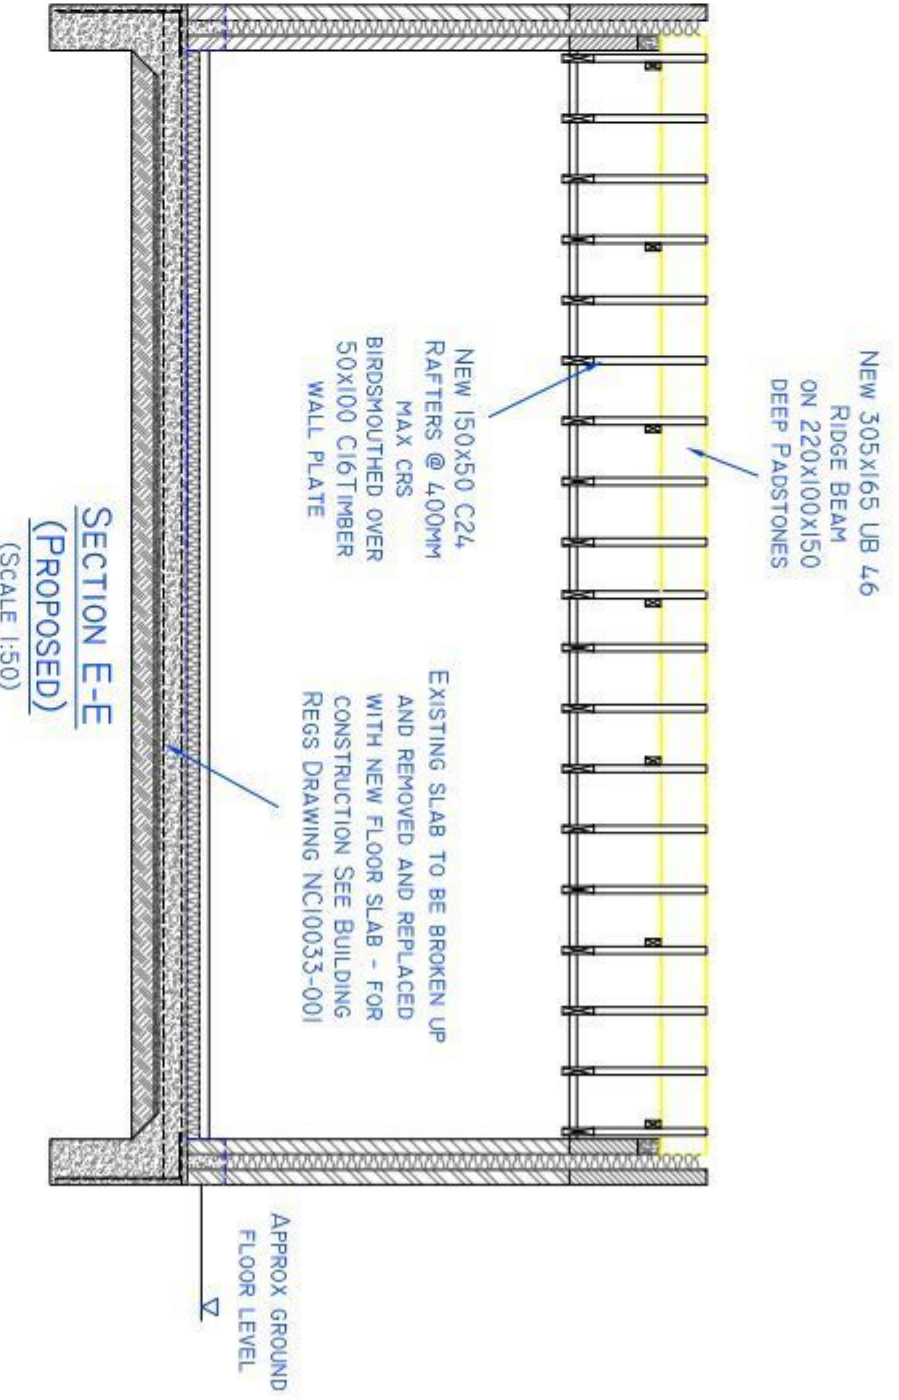
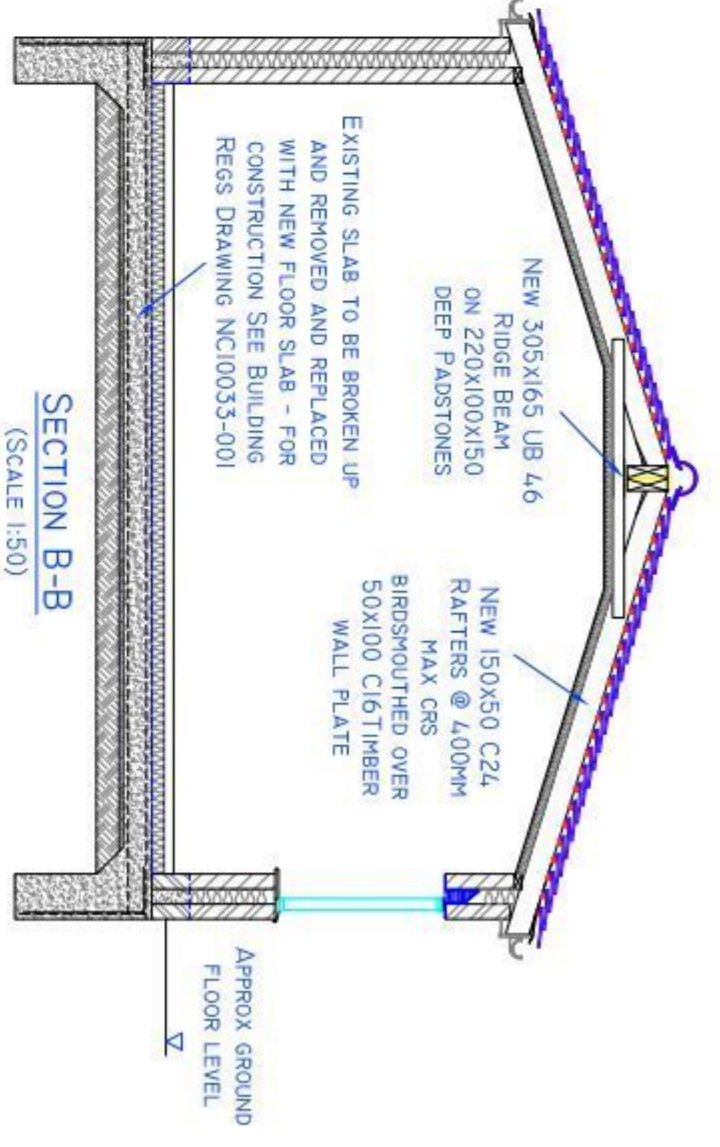
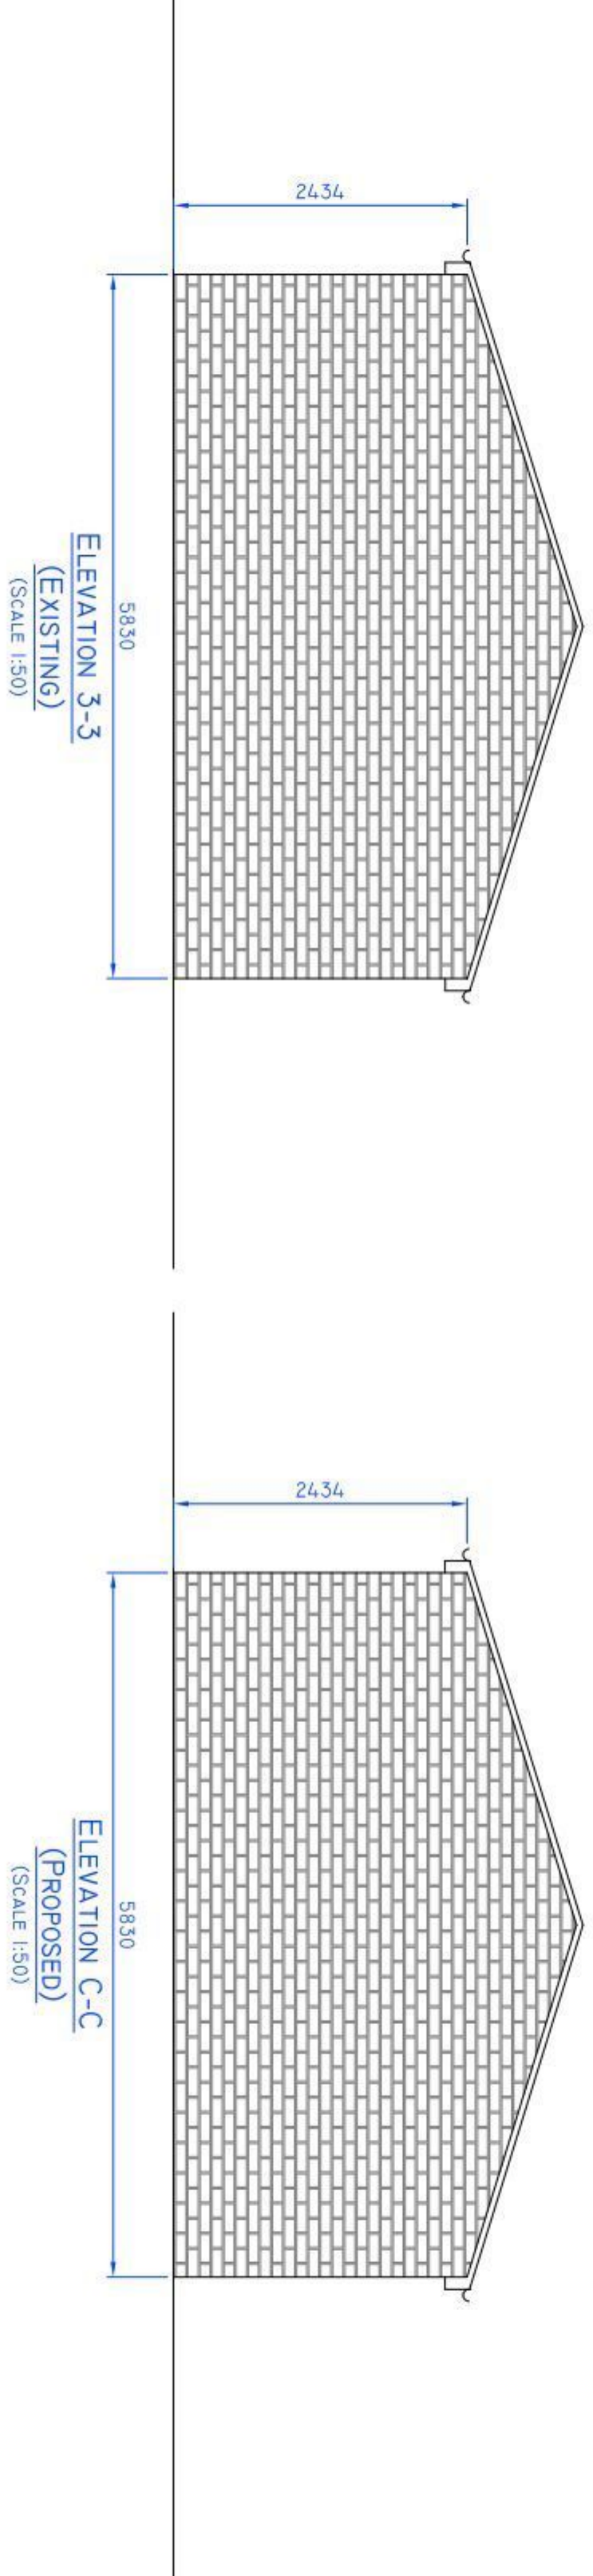
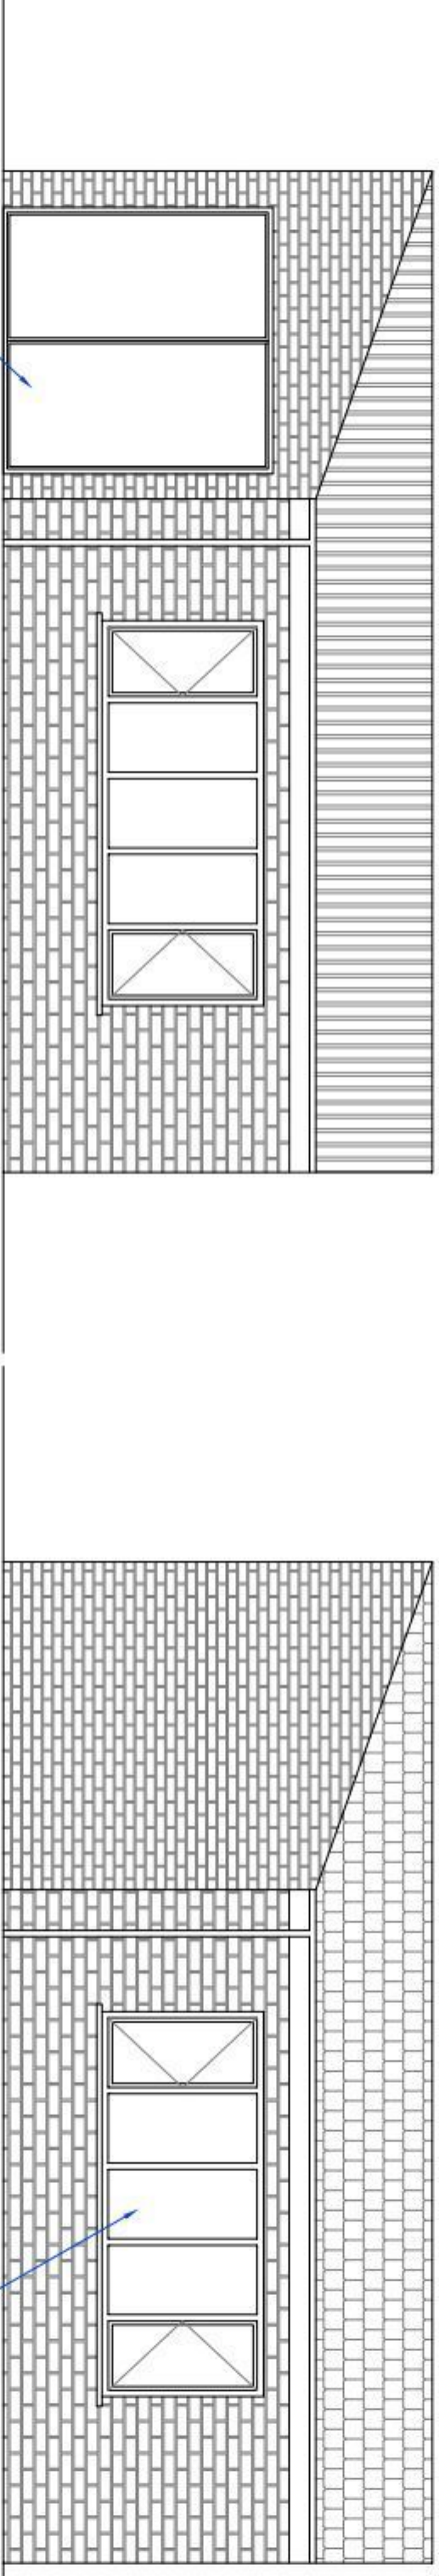
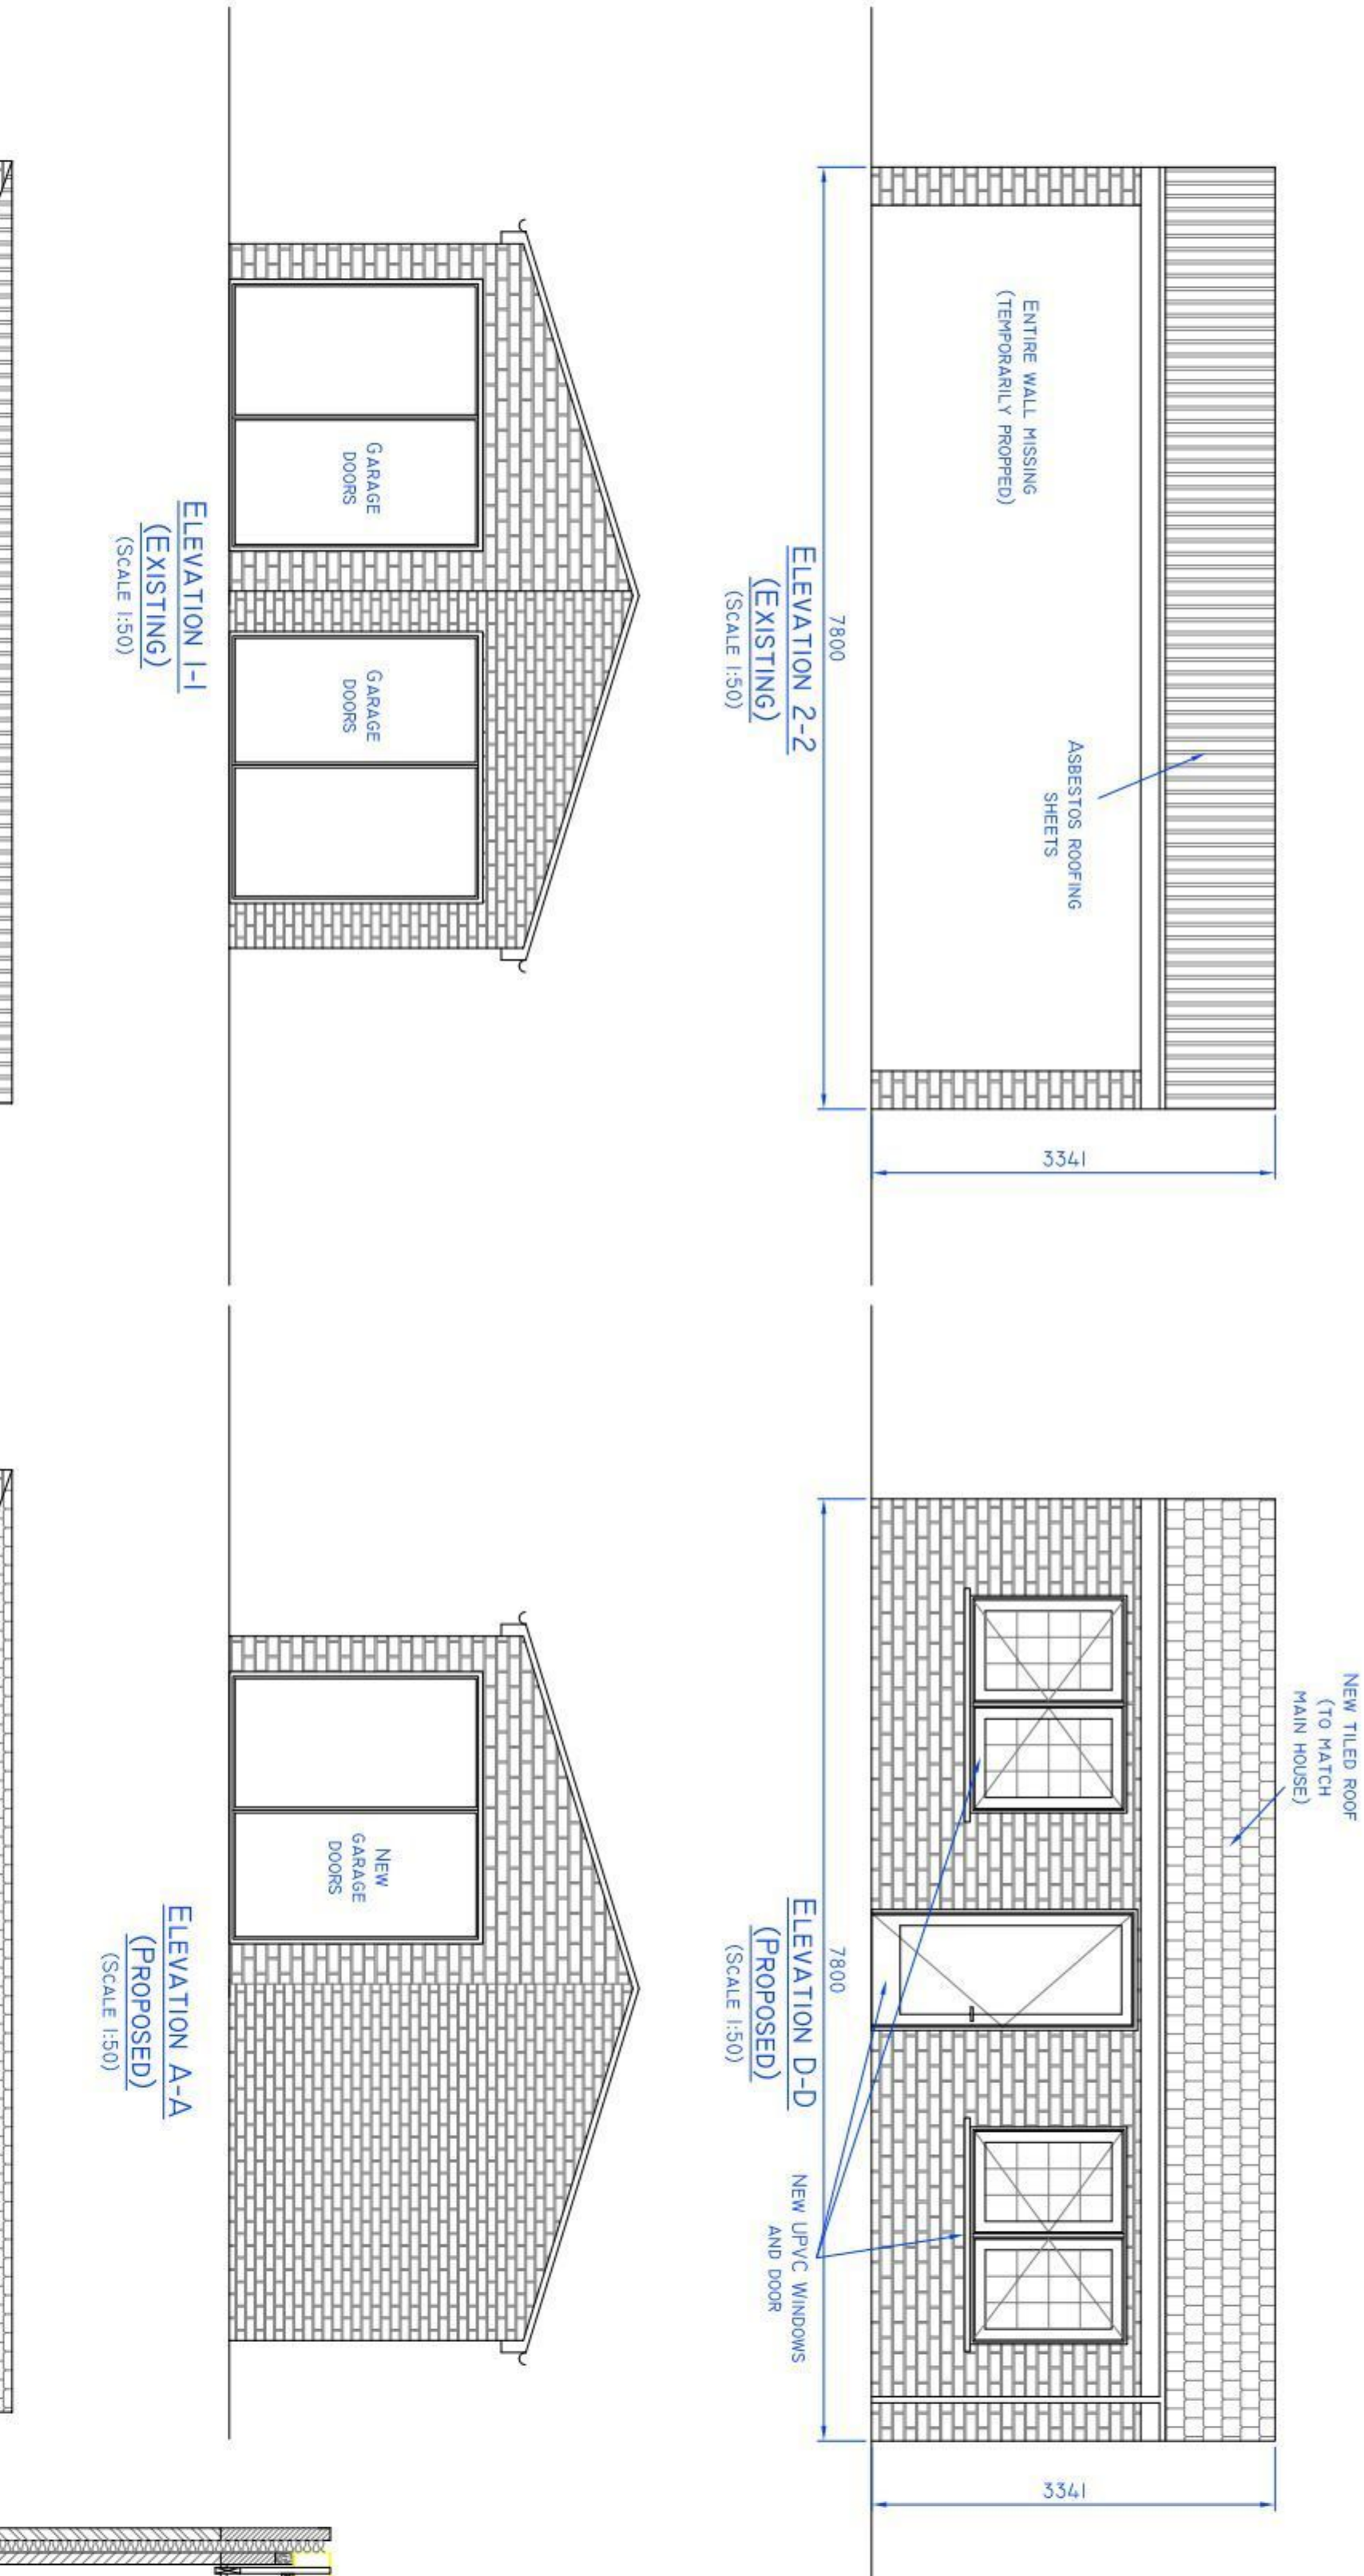
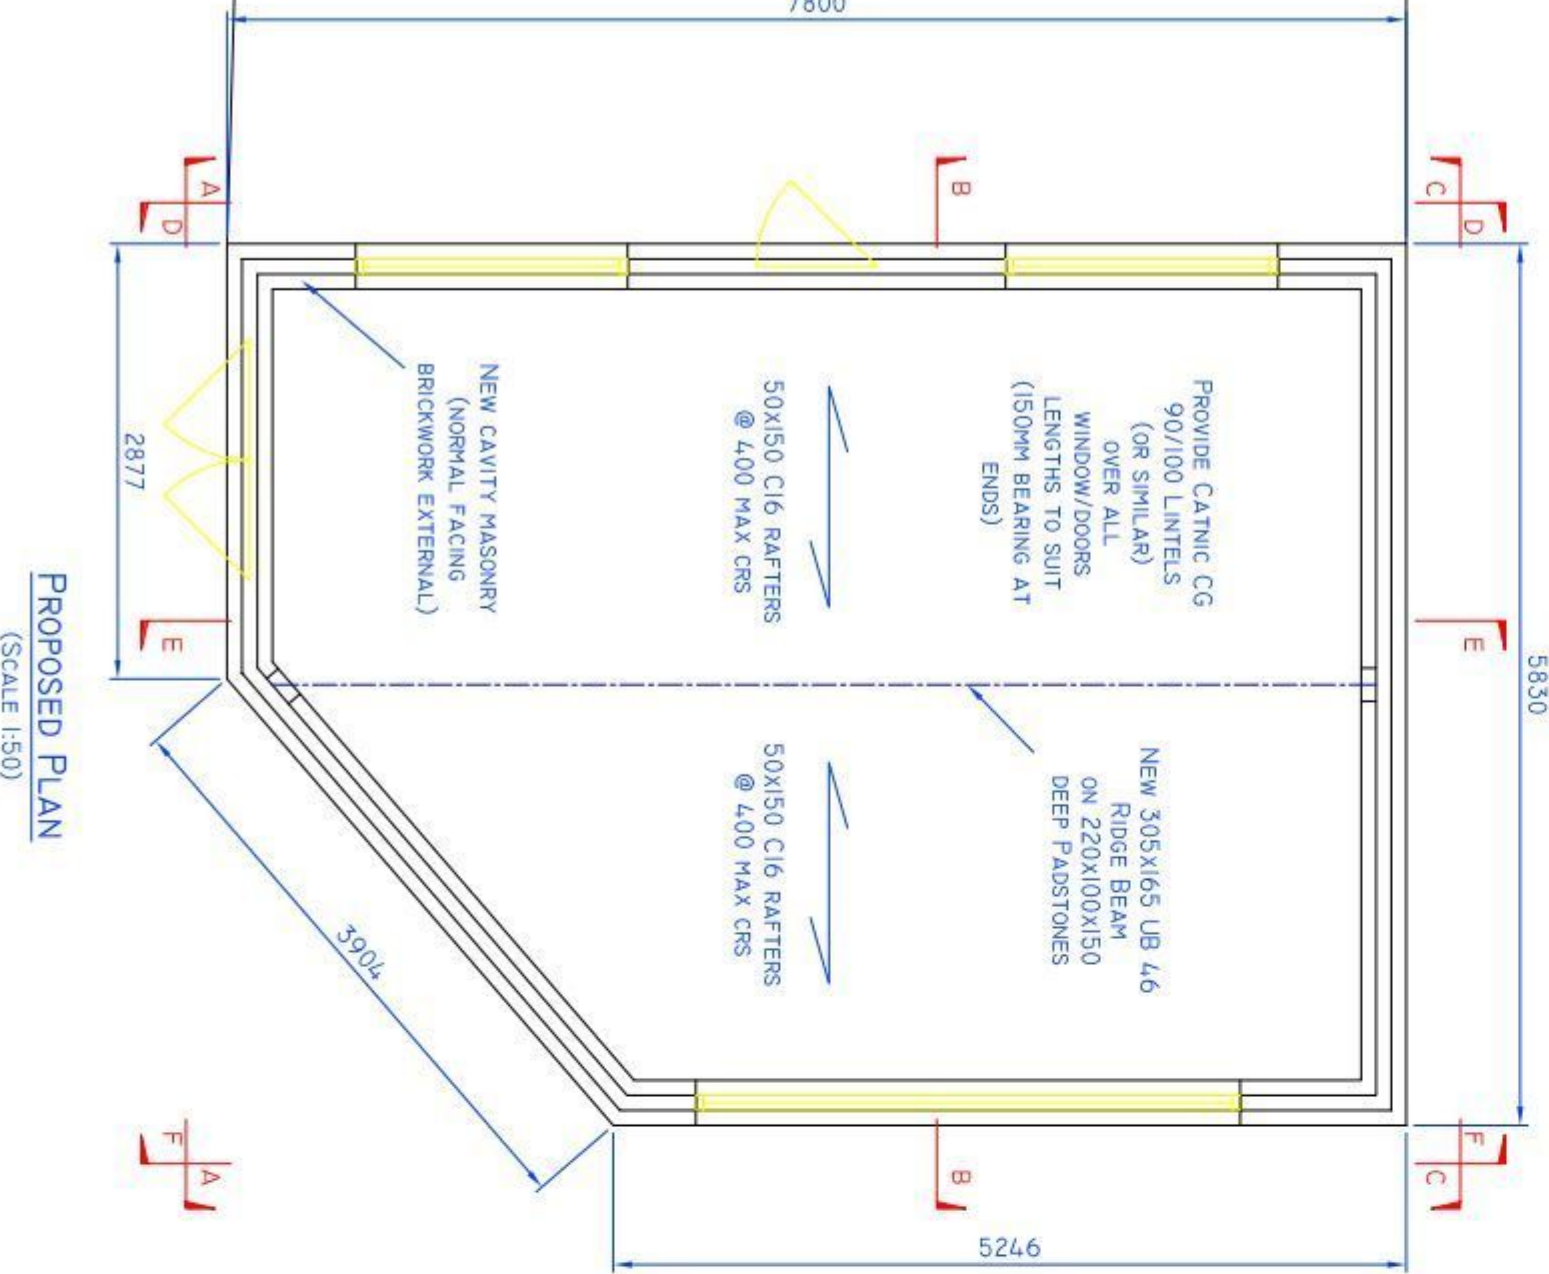
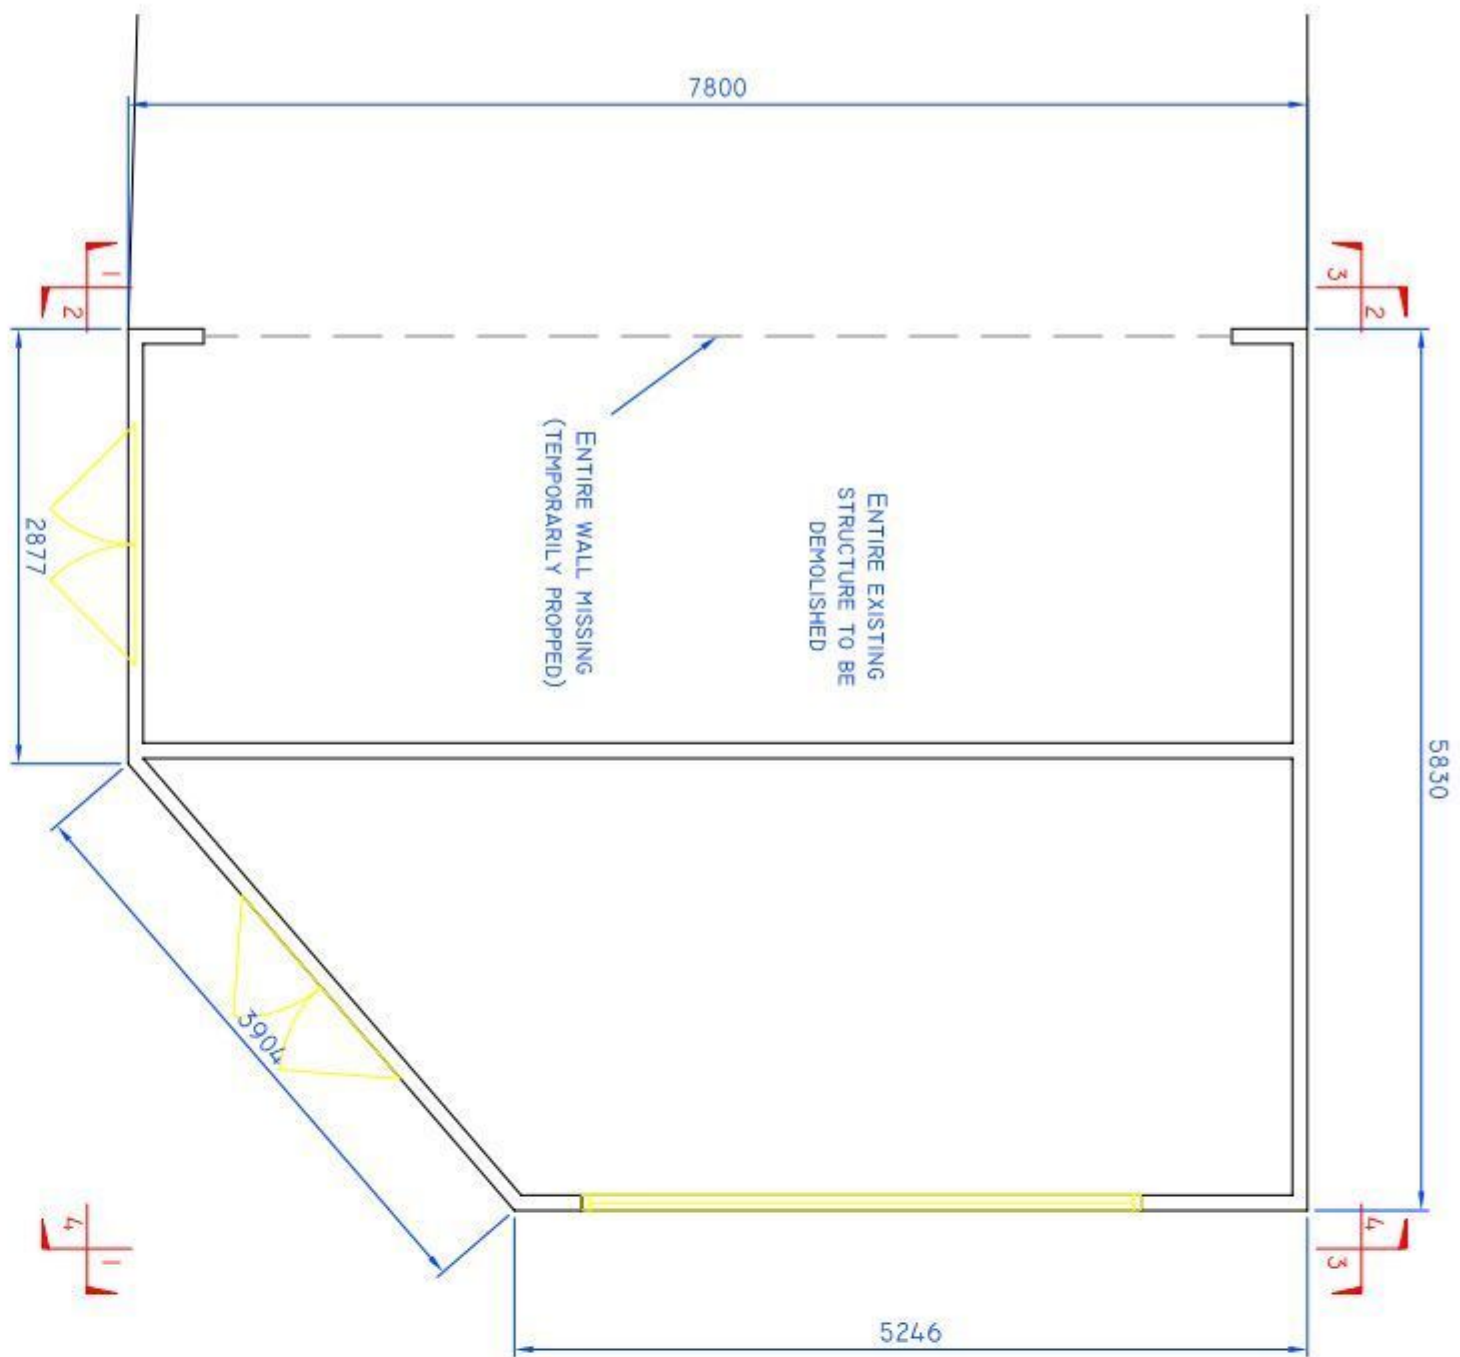


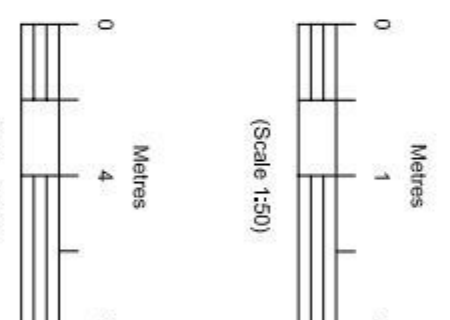

NOTE:
PROPOSAL IS TO DEMOLISH EXISTING AND REBUILD NEW AS SAME DIMENSIONS AS EXISTING

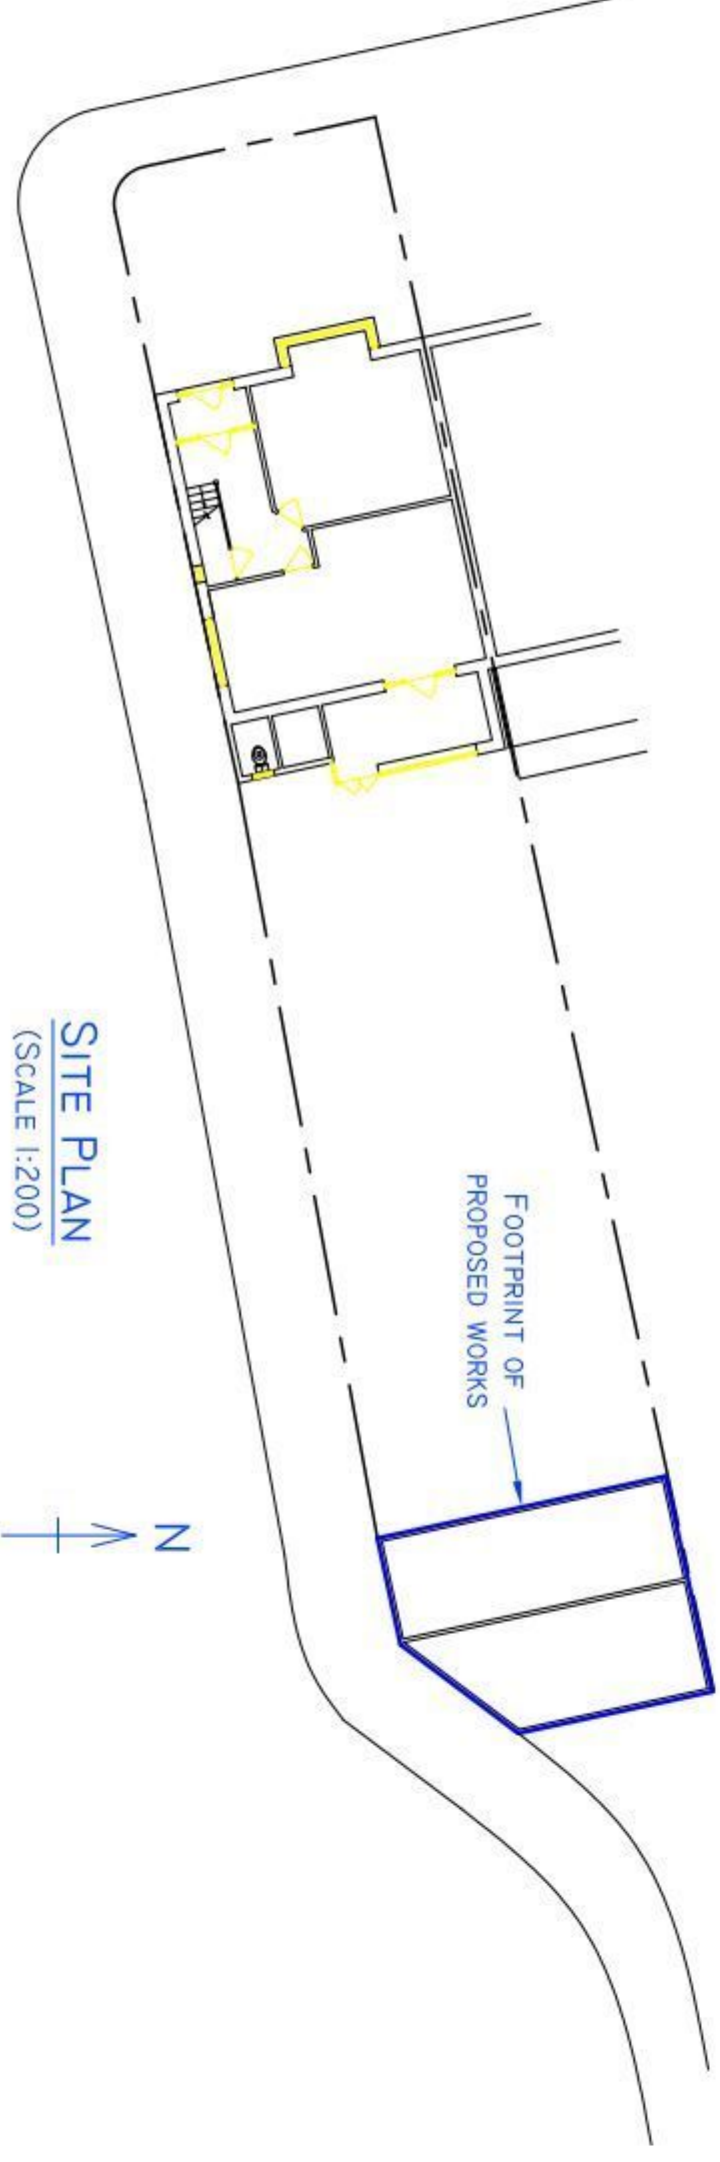

GENERAL NOTES:

- All dimensions in mm unless noted otherwise.
- This drawing is confidential and is the exclusive property of those named in the title block. No unauthorised use, copy or disclosure is to be made and it is to be returned upon request.
- The drawing is to be read in conjunction with all relevant architect drawings and engineers specifications.
- Steelwork positions shown indicatively and must be determined on site by specialist fabricator.
- All temporary works including propping is solely the responsibility of the main contractor.

DO NOT SCALE

	REVISION	DRAWN	DATE
A			
B			
C			
D			

Job No. NC10033

Site :- 63 STAKES ROAD, PURBROOK.

Contract :- PROPOSED DOUBLE GARAGE ALTERATION

Client :- MR E. LOCK

Scale :- See Drawing

Date :- 12 July 2010

Drawn :- D.J Ruttle

DSG No. NC10033-002

Adept
DESIGN SOLUTIONS LTD
No problems just solutions

E: admin@adeptdesignuk.com
T: 023 9298 7840 F: 023 9281 5004
www.adeptdesignuk.com