
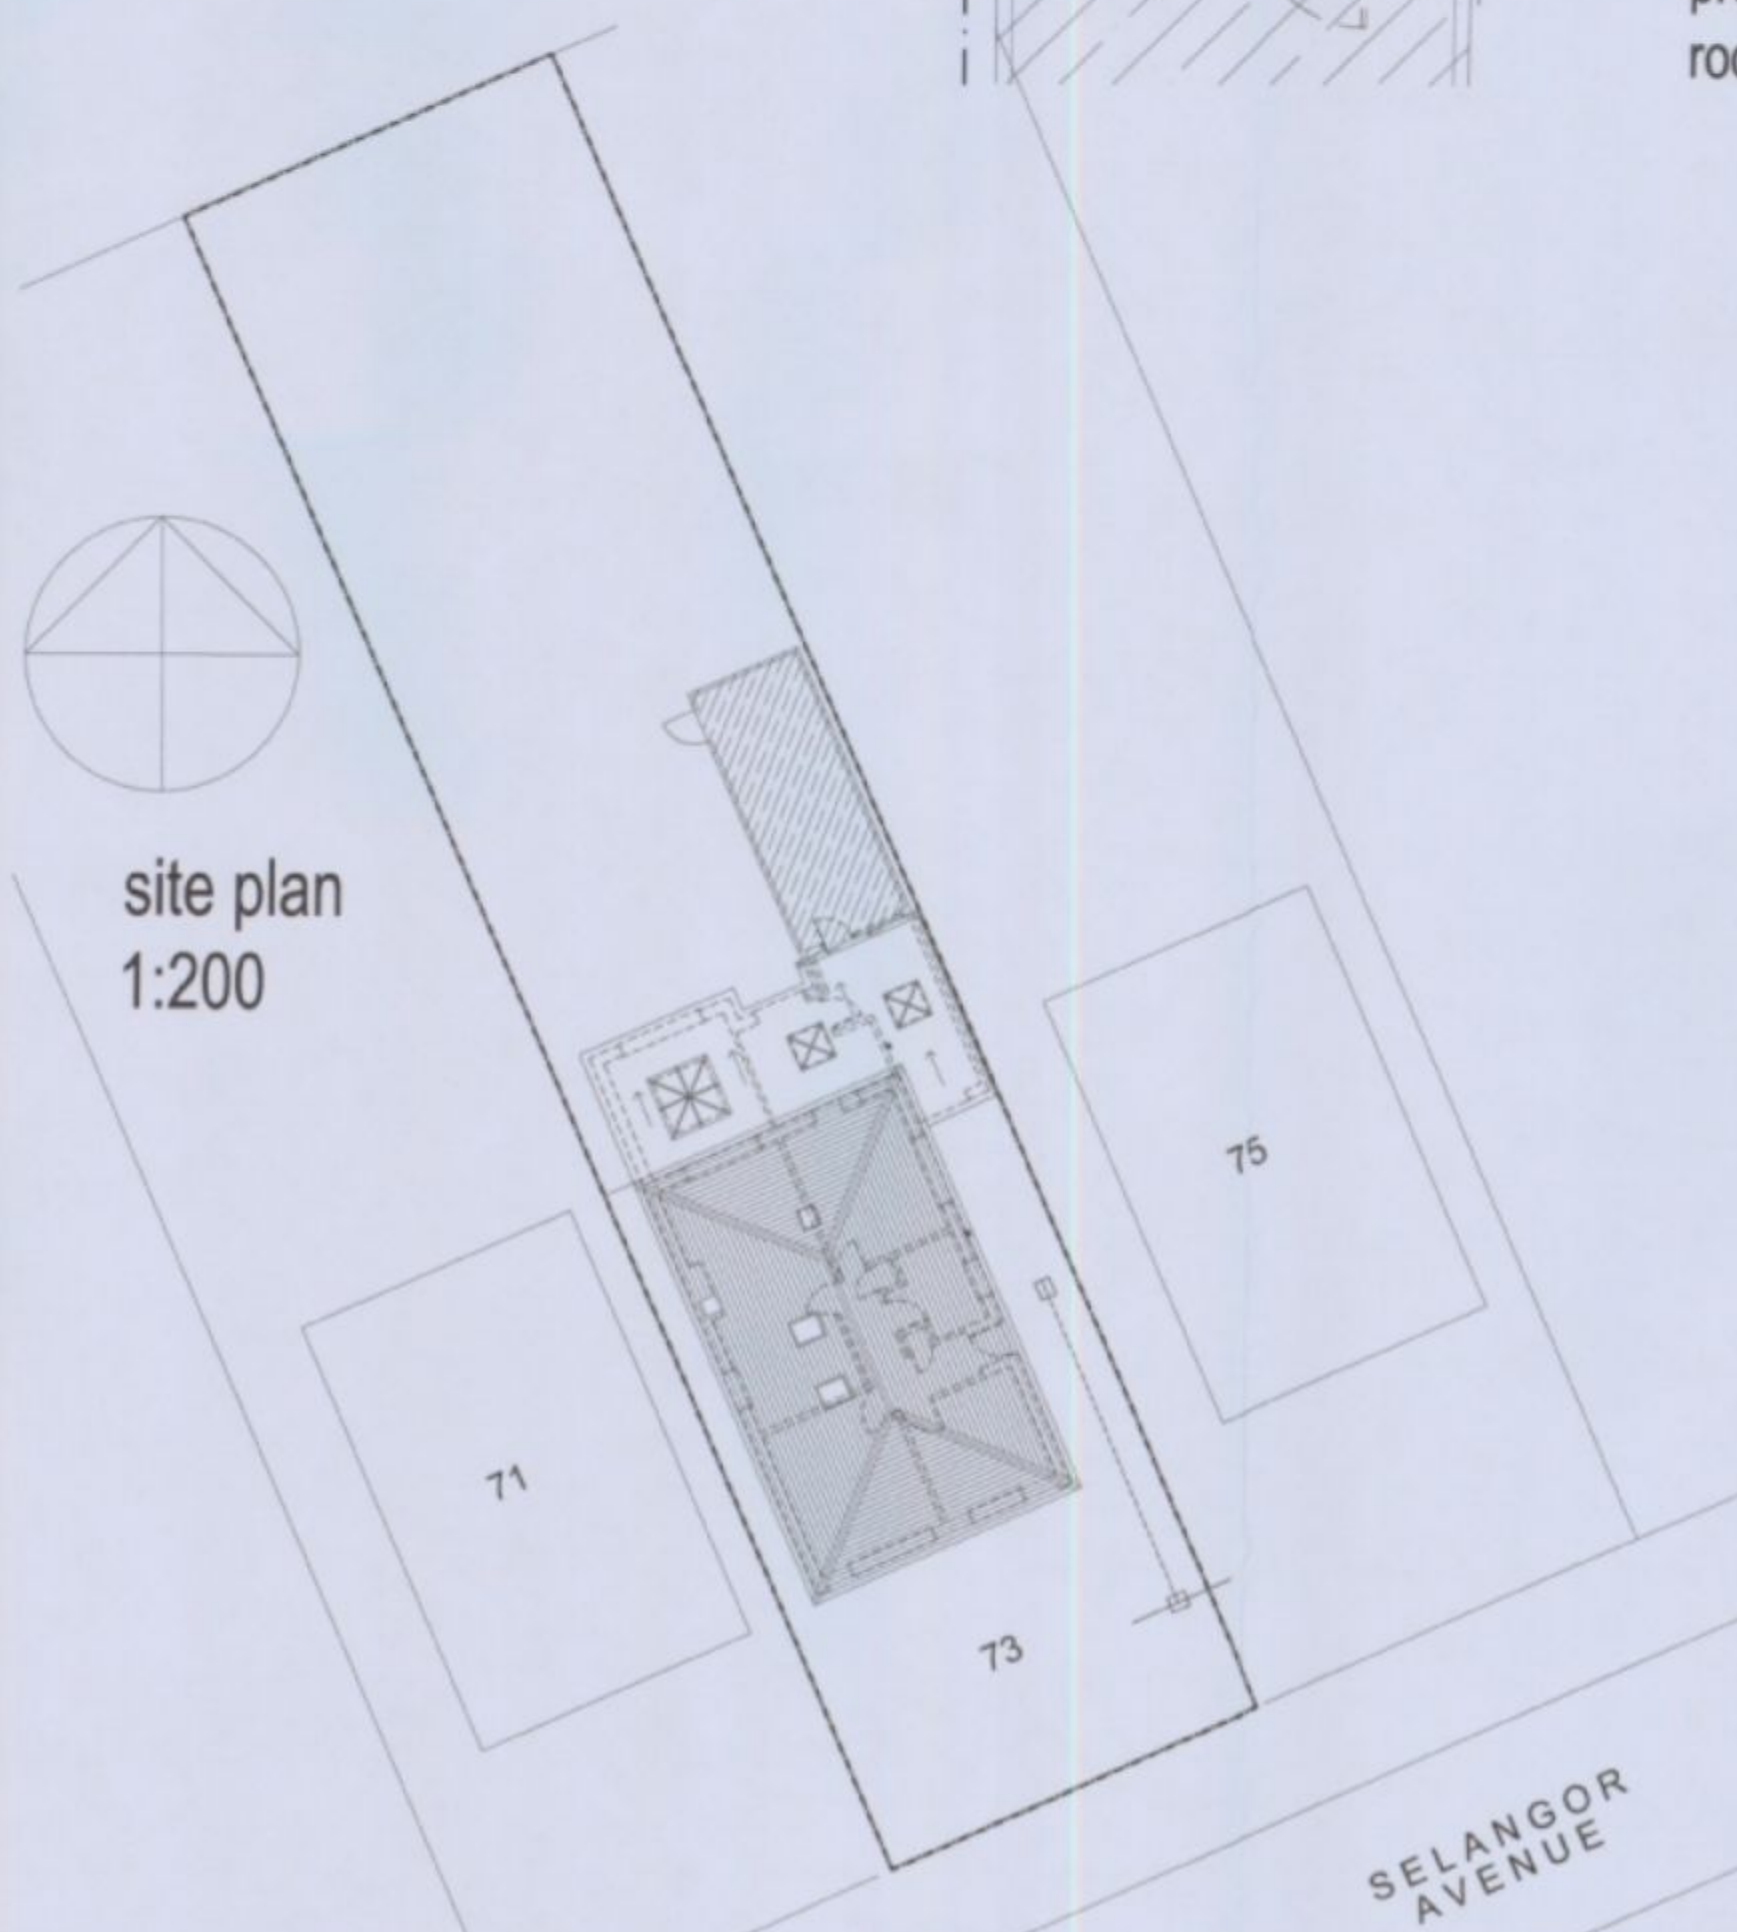
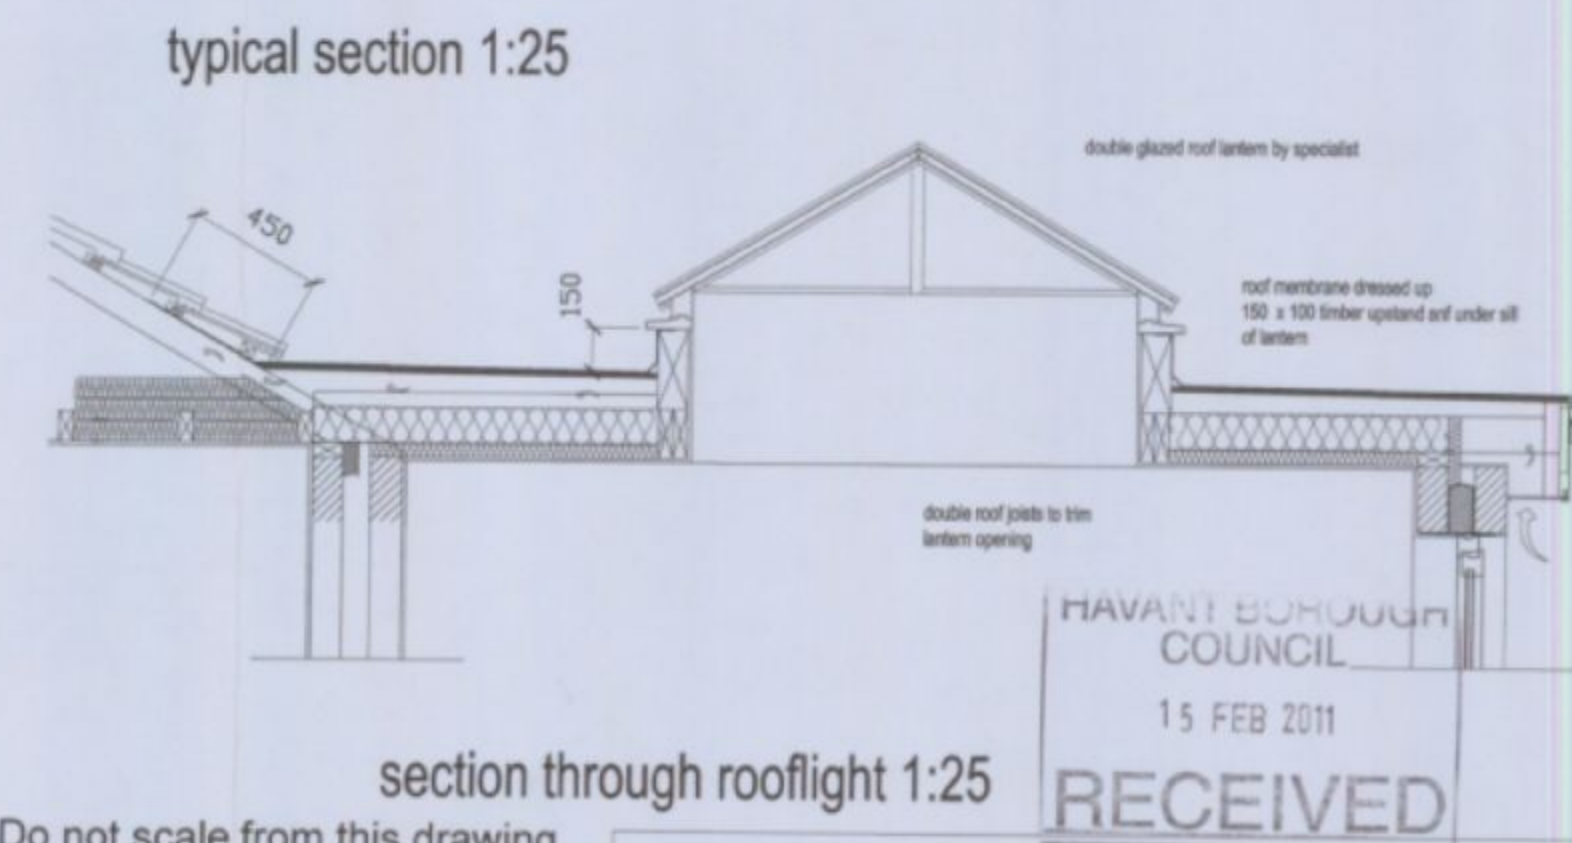
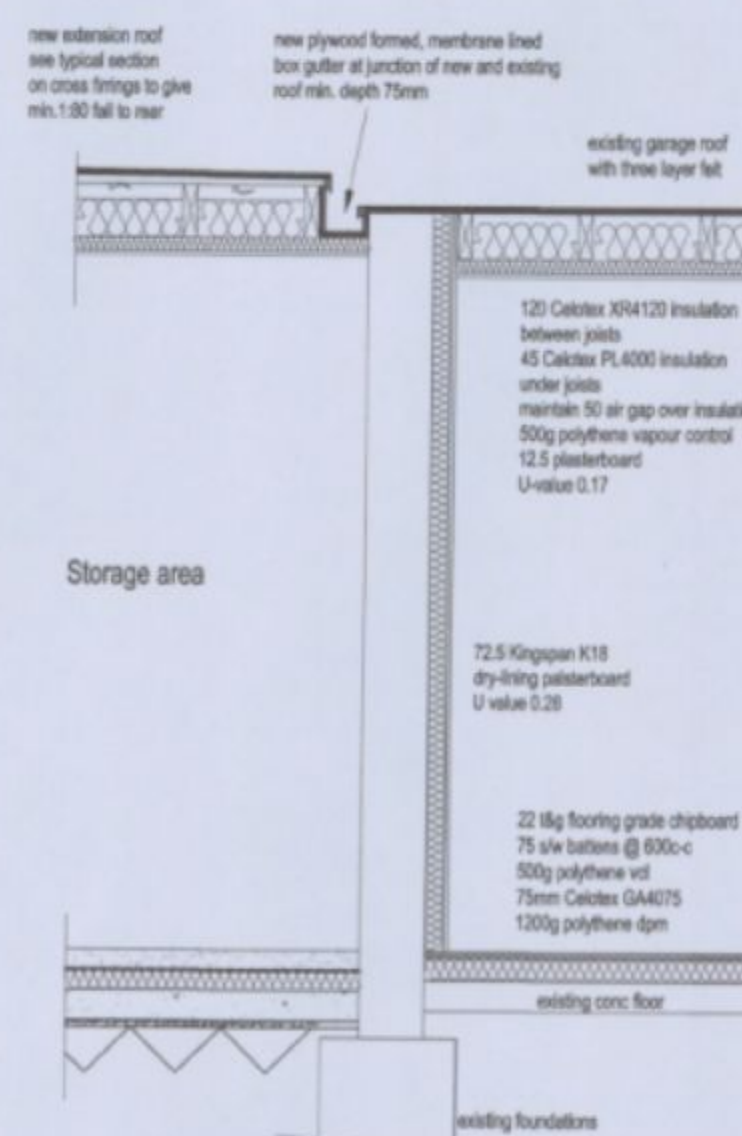
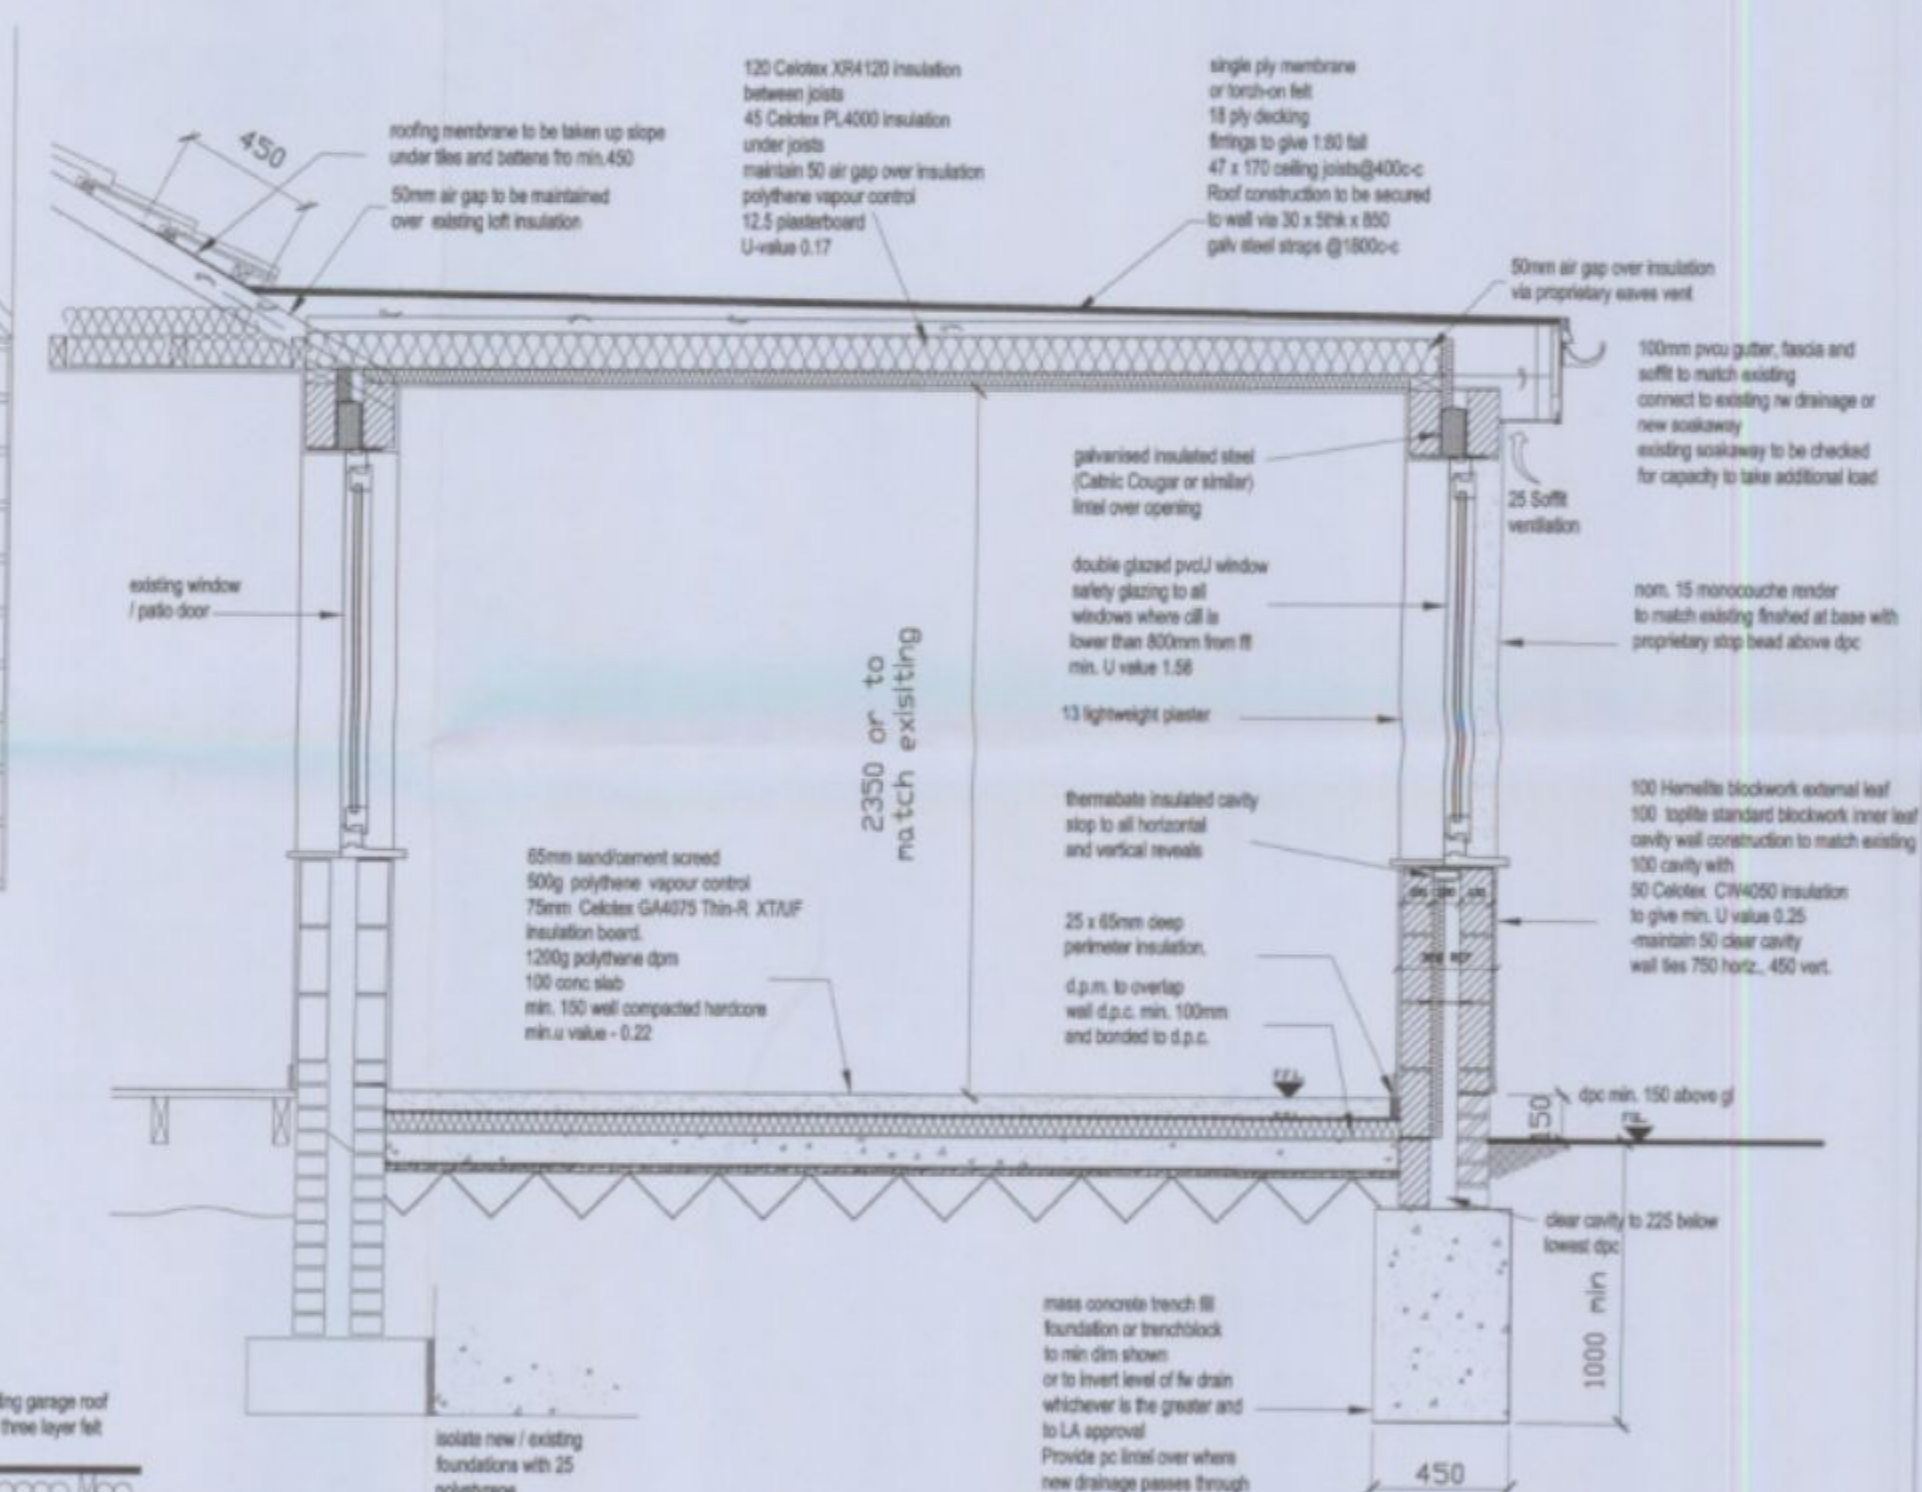
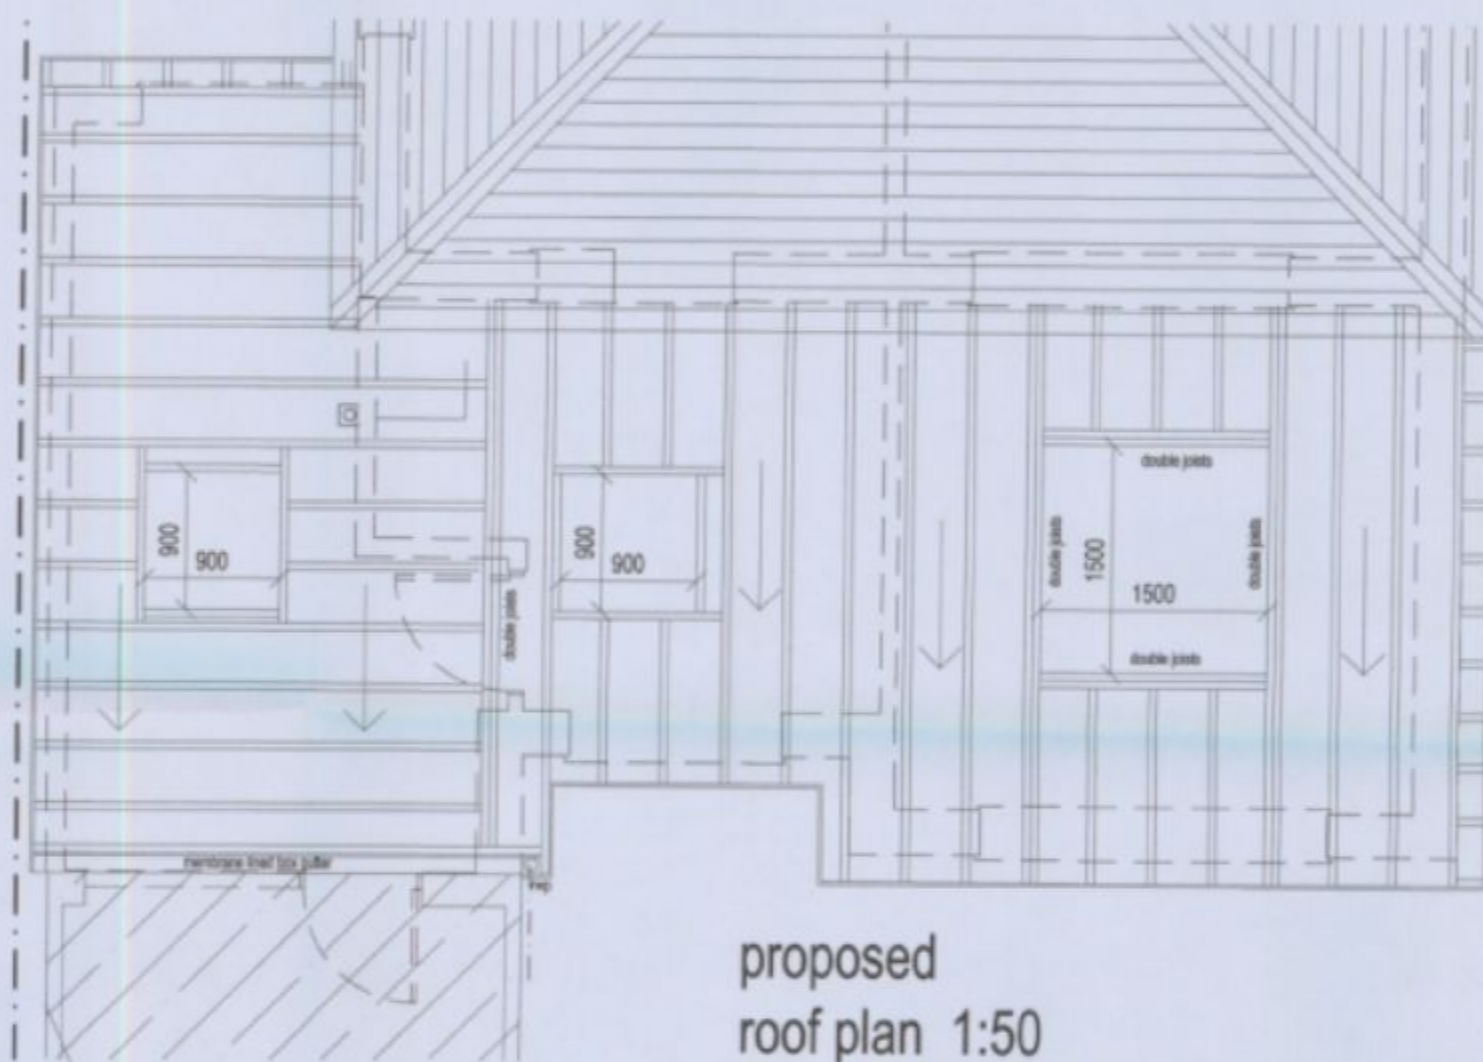
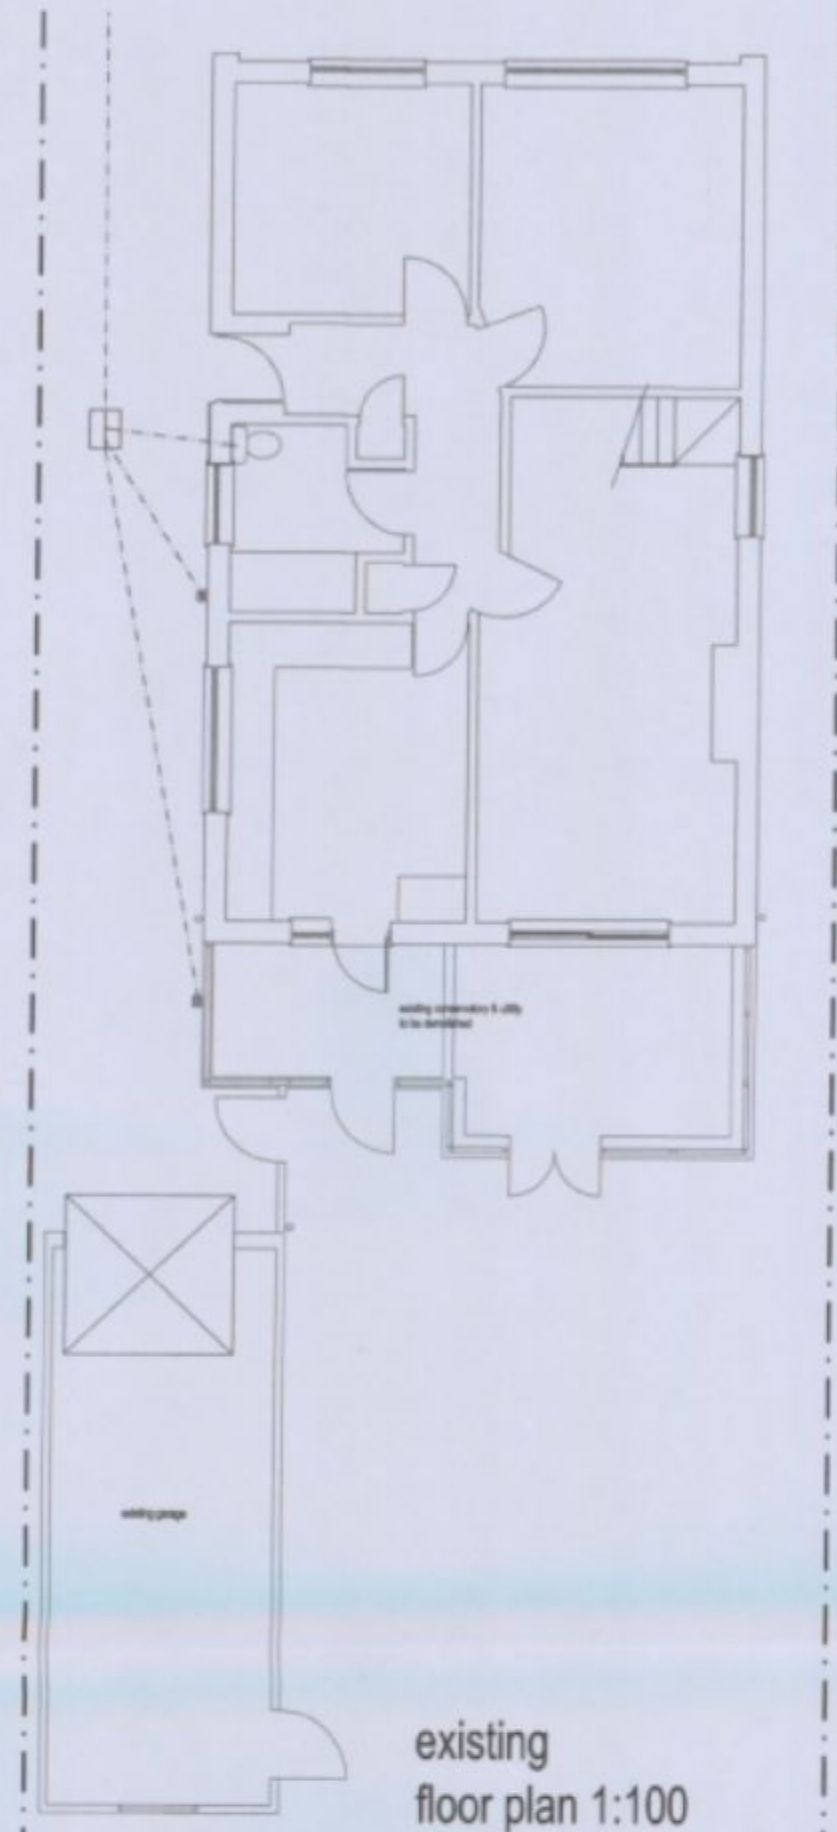
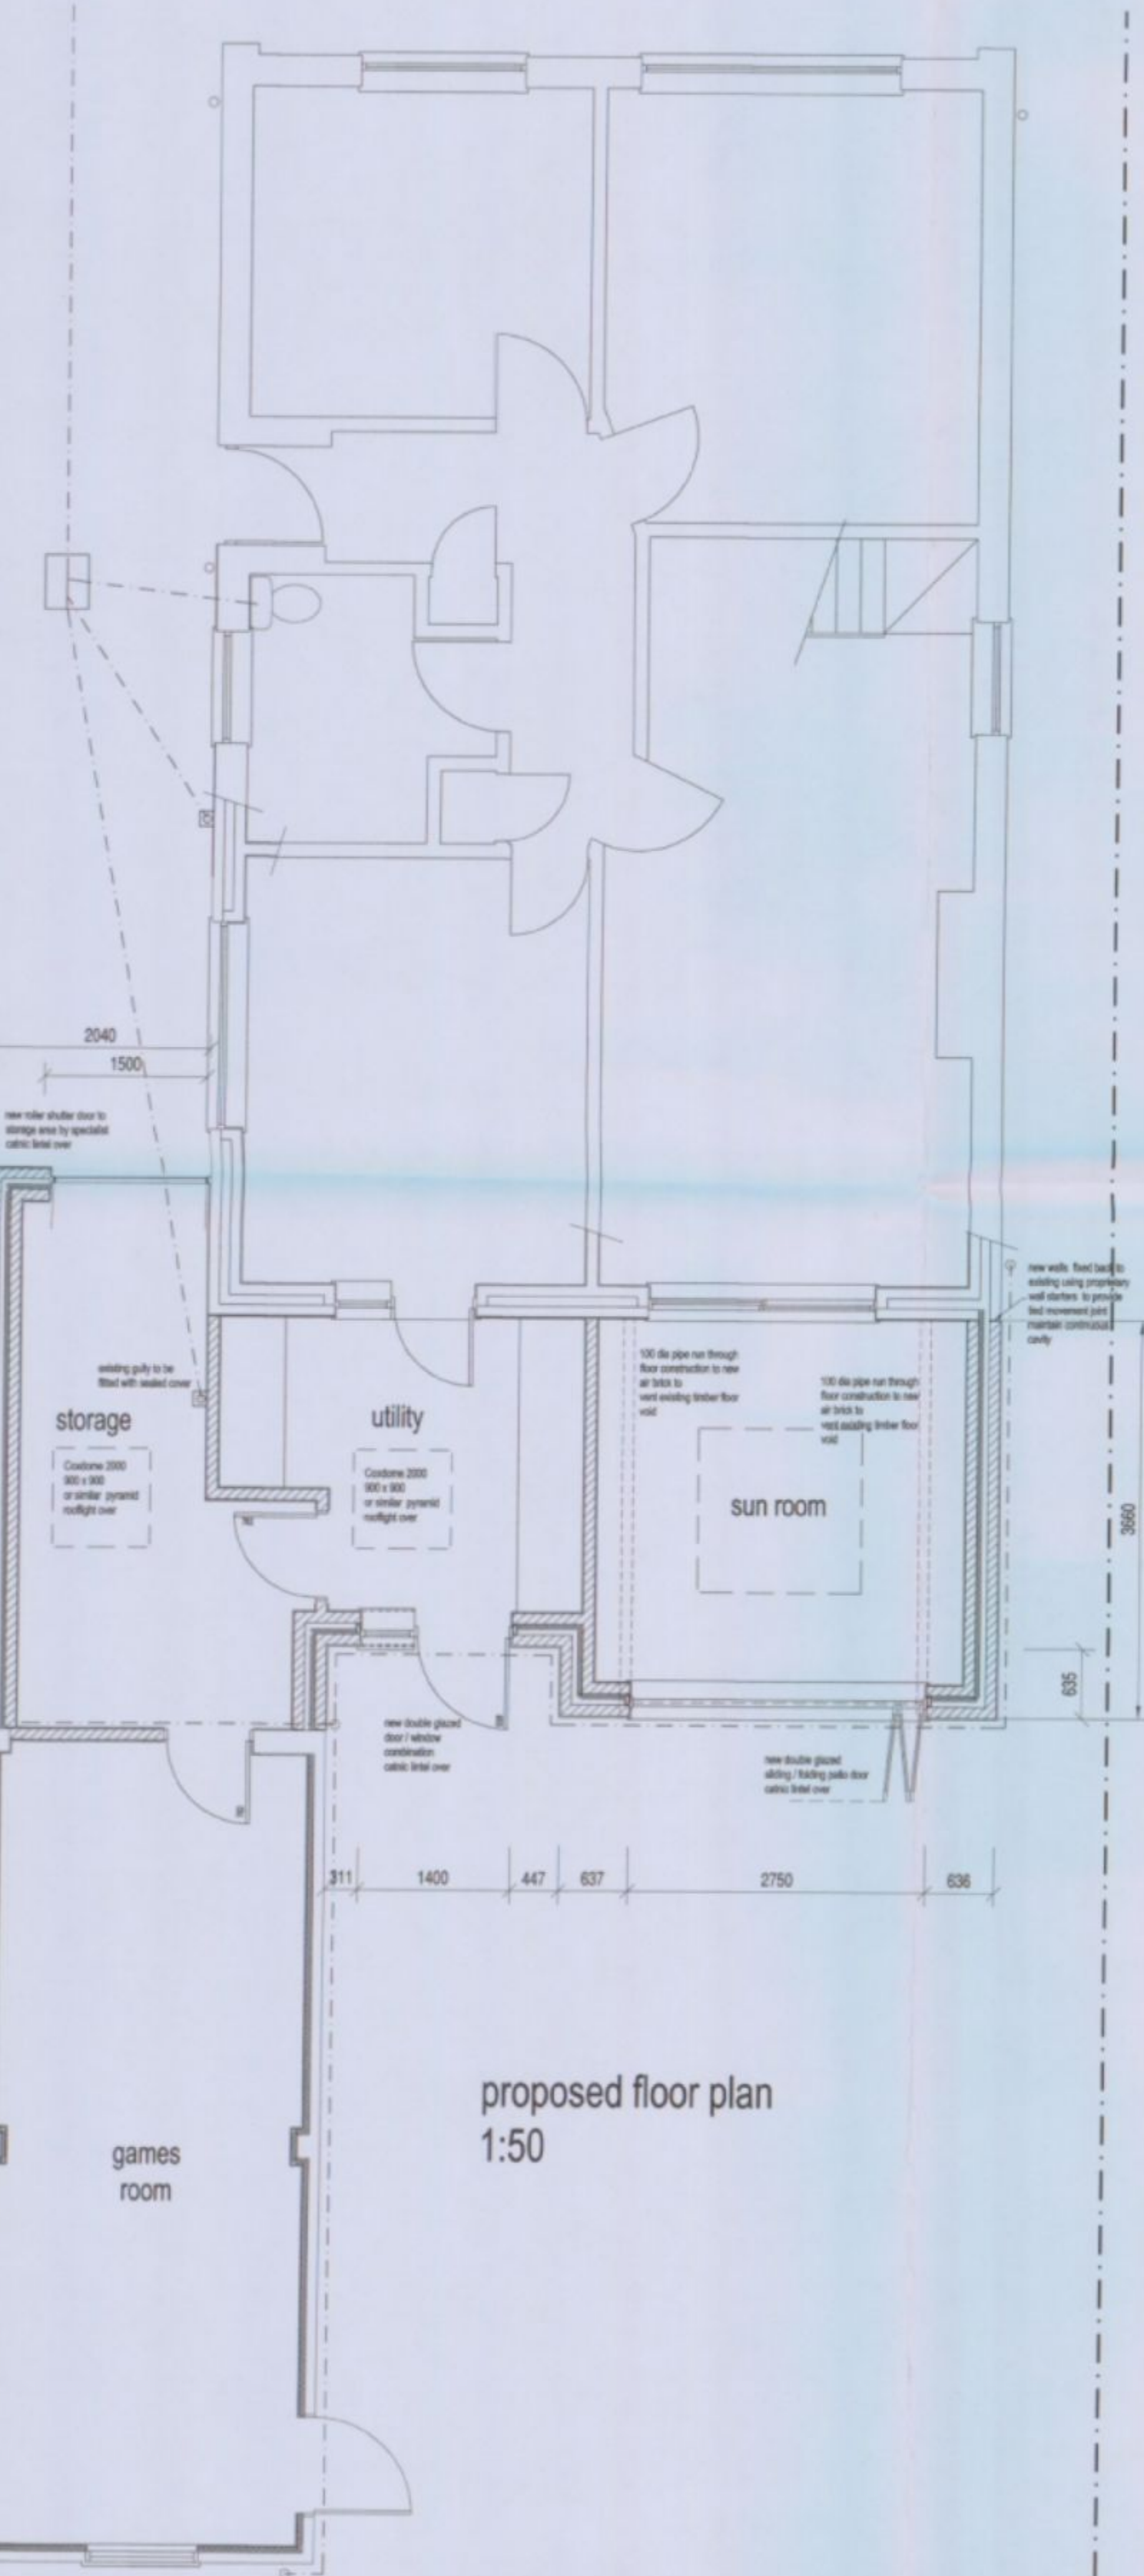
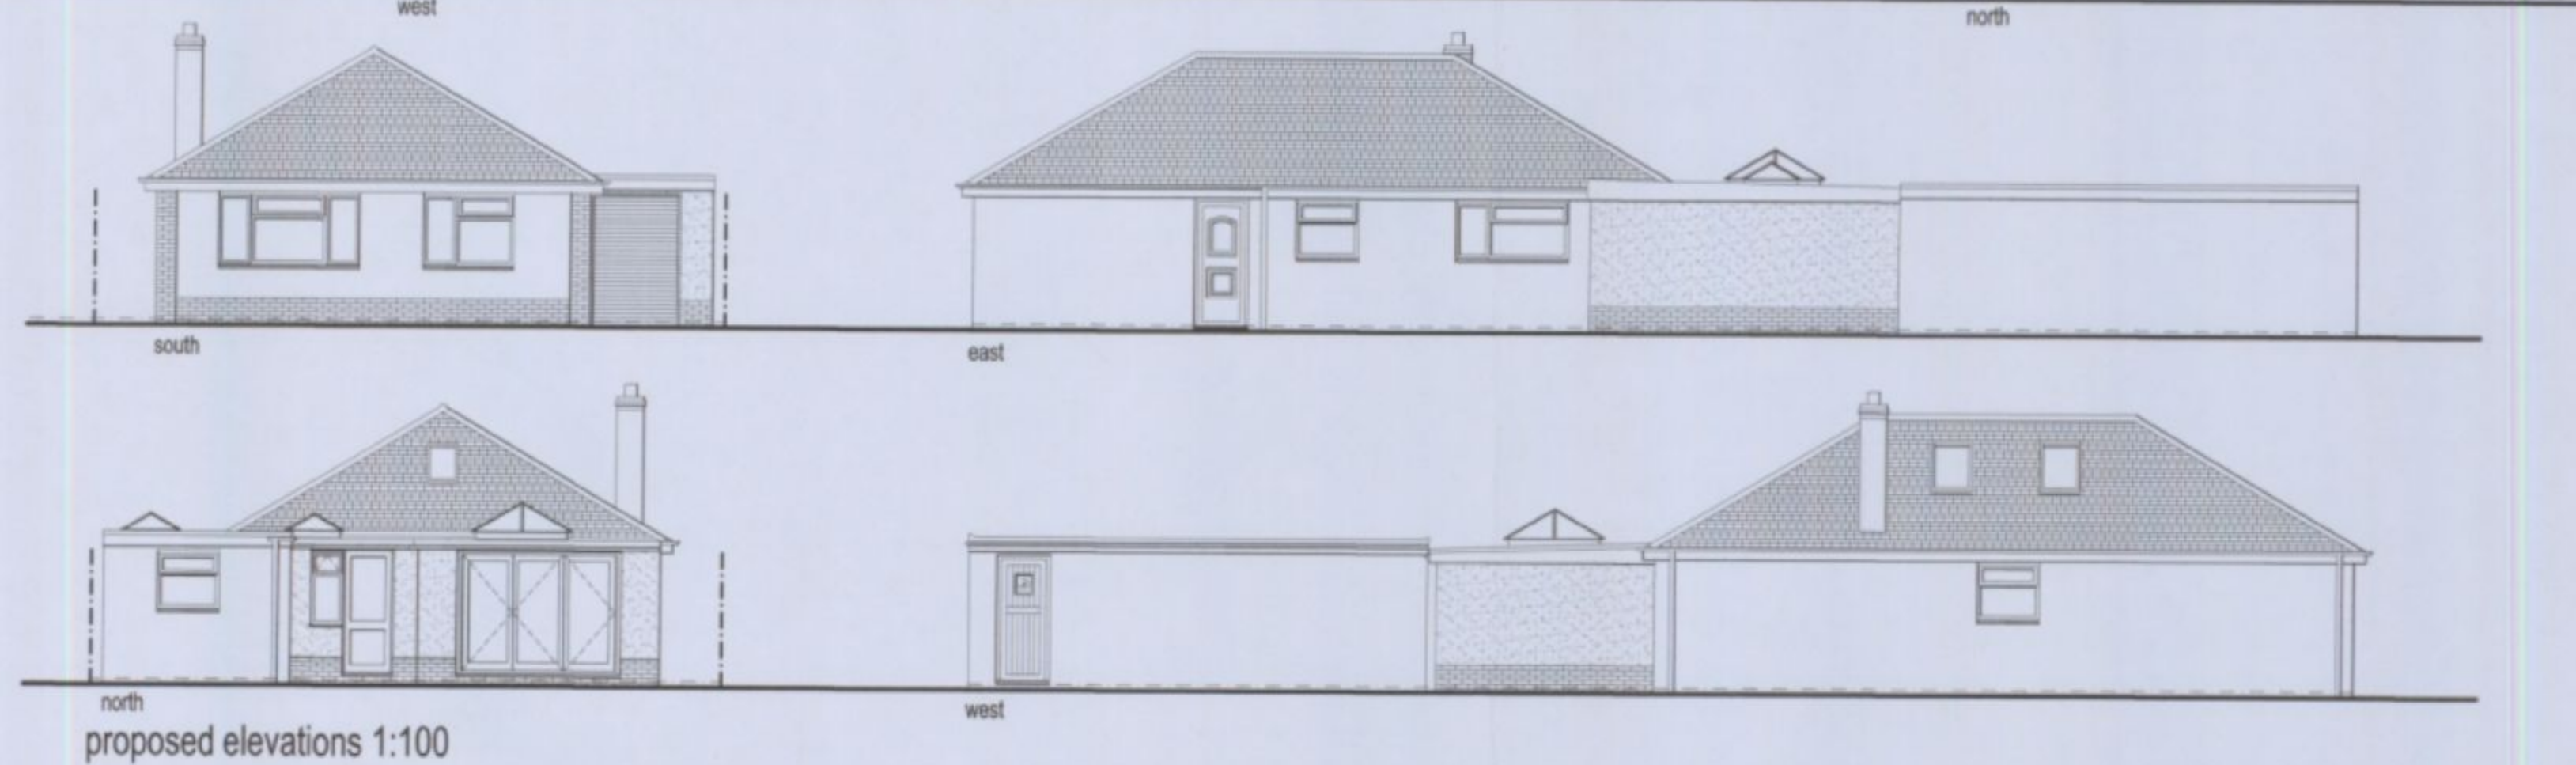


PERMIT

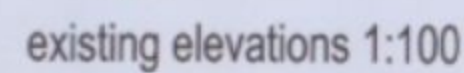

Do not scale from this drawing
Use figured dimensions only
All dimensions to be checked
and verified by builder prior to
commencement of work

Note
This project is subject to
The Party Wall Act 1996
neighbours to be notified and
consulted prior to
commencement of work

Proposed single storey rear extension
73 Selangor Avenue, Emsworth
for
Mr and Mrs G Bishop

scale : as shown Feb 2011 drg no 01