APP/10/0234

REFUSE

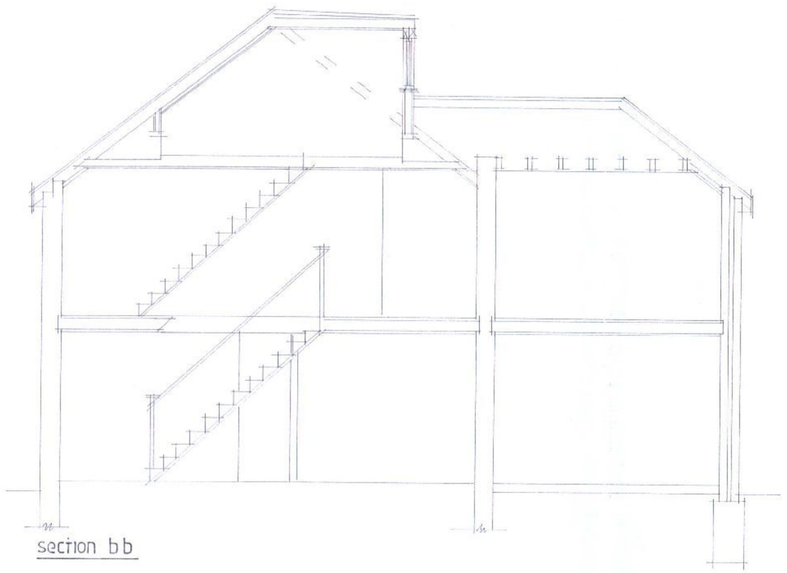

section b b



proposed front elevation

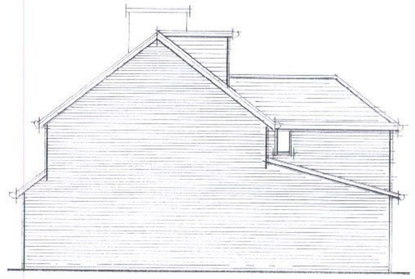

proposed side elevation



proposed rear elevation

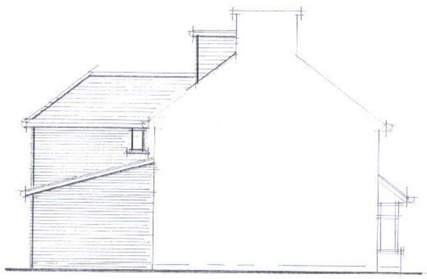

proposed side elevation

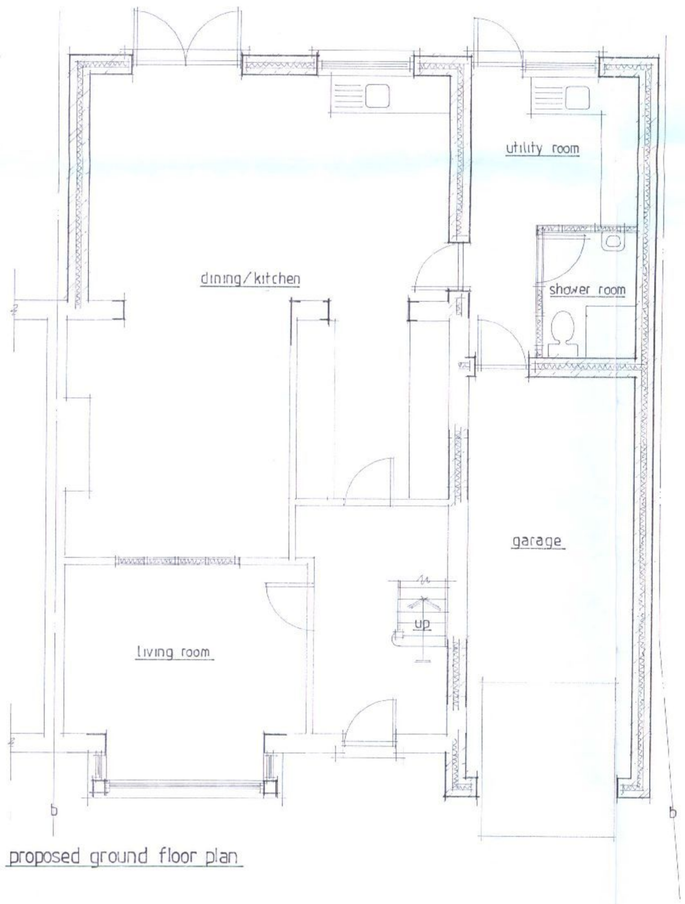

proposed ground floor plan

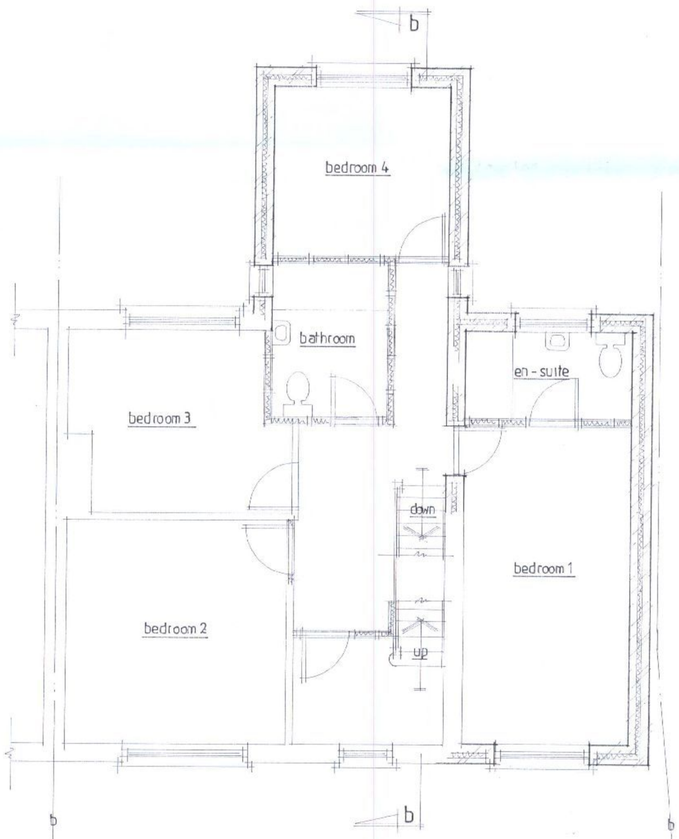

proposed first floor plan

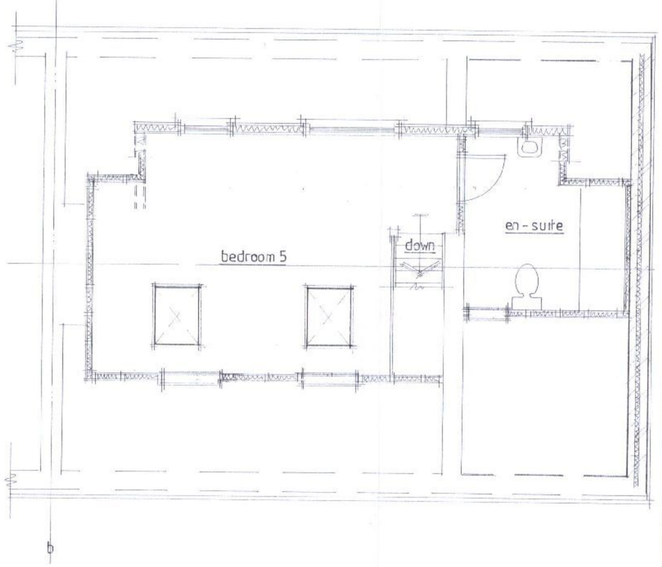

proposed second floor plan

B	APR 10	PLANNING DRAWINGS.
A	APR 10	2nd draft drawing.
	Date	Revision

© copyright

THORNS-YOUNG
ARCHITECTURAL

THORNS-YOUNG LTD
232 London Road, North End, Portsmouth PO2 9DJ
Tel: 0023 9267 2583 Fax: 0023 9266 3457

Client
miss r thompson

Job Title
20 woodlands way
leigh park
havant

HAVANT BOROUGH COUNCIL
03 JUN 2010
RECEIVED

Drawing Title
proposed floor plans, section & elevations.

Scale 1:50, 1:100

Date apr '10 | Drawn by sa

Drg. No. 3056·10·2. | Rev. B.

MERCURY GRAPHICS 537451

ARCHITECTURAL 594 x 841mm A1.