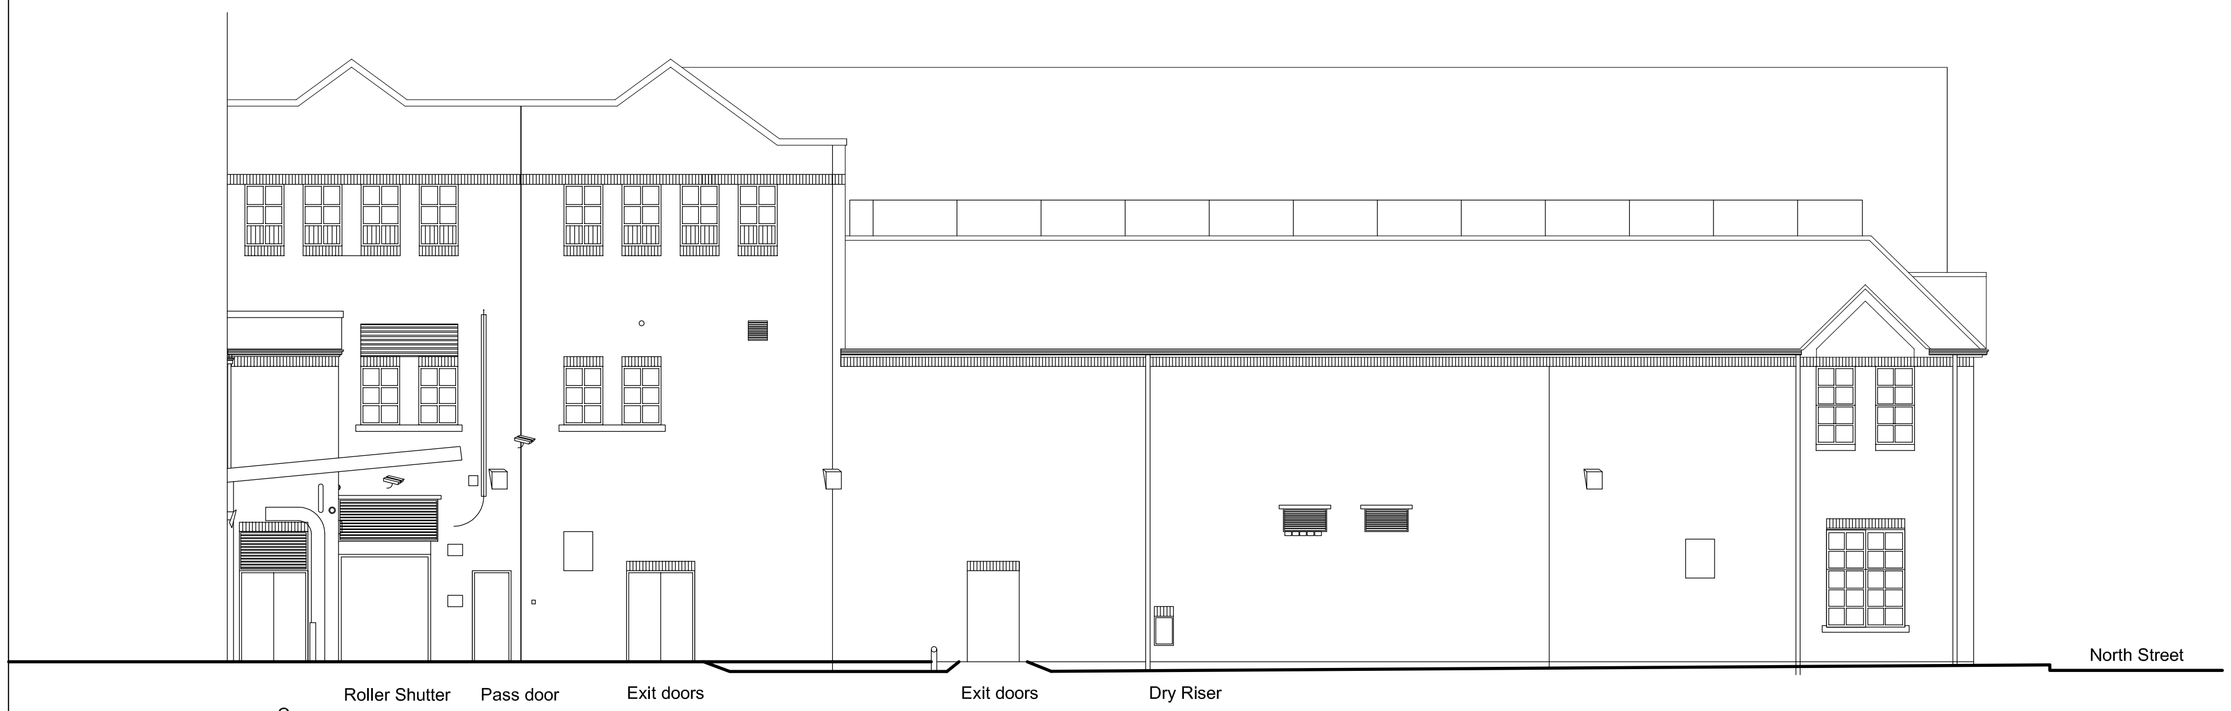

Elevation to Service Yard



Elevation to North Street

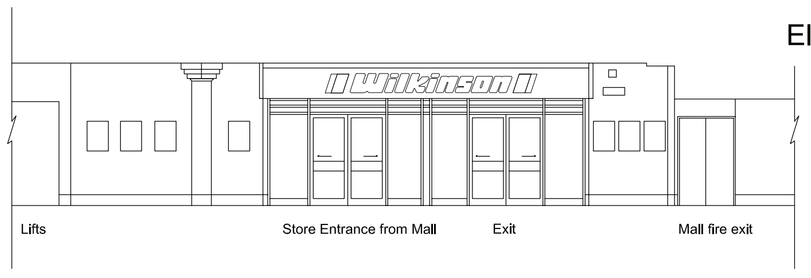

Existing Mall Elevation- internal

Rev	Date	Description
-	-	-

Title	Existing Elevations Wilkinson Havant
Job	51-55 Meridian Centre Havant PO9 1UW
Scale	1:100 @ A1
Date	Jan '11
Drn	PH
Chk	
Dwg No	10181/ 160
Rev	-

©

cgl
Child Graddon Lewis
architects & designers

Studio 1
155 Commercial Street
Spitalfields
London E1 6BJ

T +44 (0) 20 7539 1200
F +44 (0) 20 7539 1201
E hq@cgluk.com
www.cgluk.com