
Streetwise

Enabled by Ordnance Survey

AREA 2 HA

SCALE 1:1250

CENTRE COORDINATES: 475056, 105706

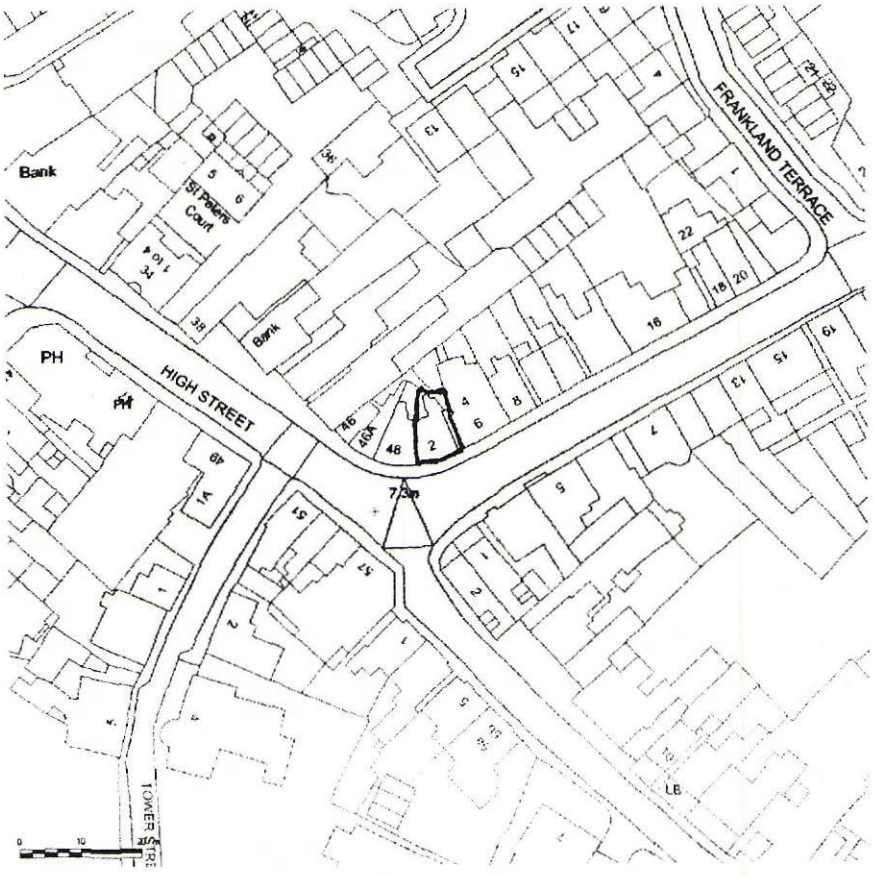

Supplied by Streetwise Maps Ltd
www.streetwise.net
Licence No: 100047474
17/11/2010 08:47

18 NOV 2010
RECEIVED

RIBA

Chartered Practice

John Groom Chartered Architect
32A High Street, Emsworth, Hampshire PO10 7AW
T 01243 372560 M 07780 997563
johngroom@freeuk.com
www.johngroomarchitect.co.uk

JOB: Conversion of office space to one apartment
LOCATION: Key Print, 2 Queen Street, Emsworth
DRG TITLE: Location plan
SCALE: 1:1250 DRAWN:
DRG NO: 10/242/9 DATE:17 November 2010