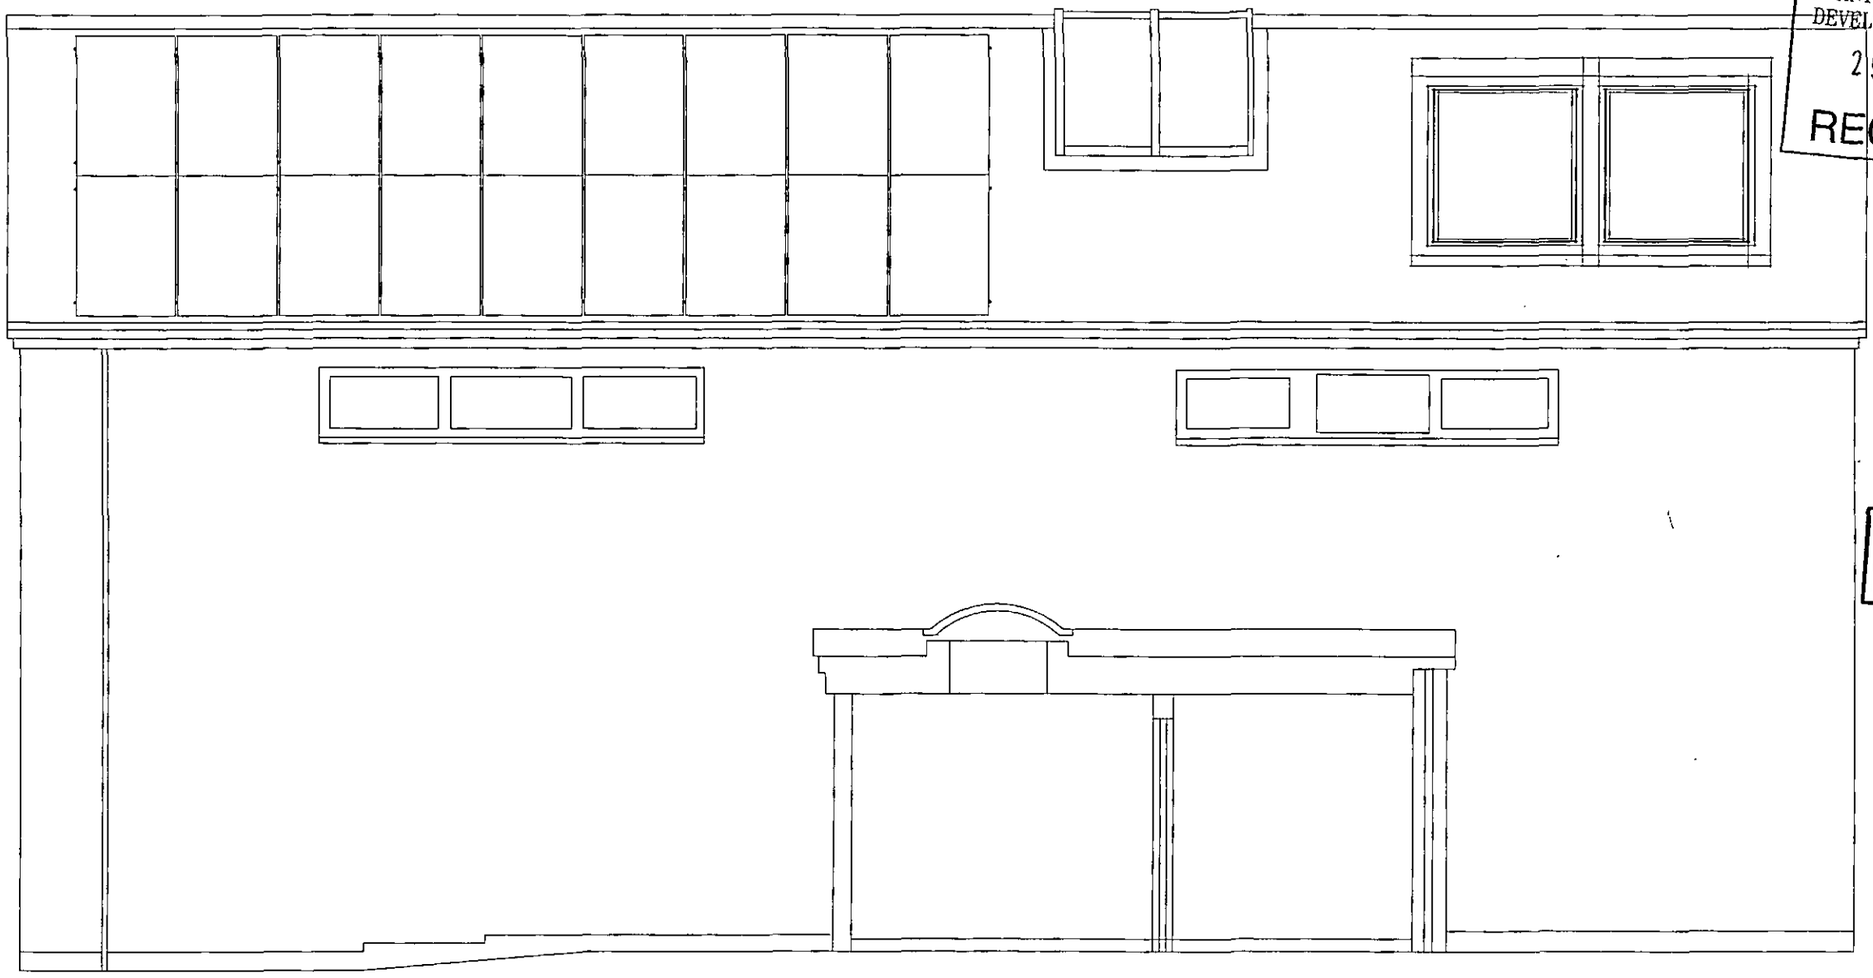

HAVANT BOROUGH COUNCIL
DEVELOPMENT CONTROL
29 JUN 2010
RECEIVED

B.O.H.
PERMIT

Proposed Front Elevation

NOTES:
1. ELECTRONIC FILES AVAILABLE ON REQUEST.
2. DO NOT SCALE DRAWING.

ALL DIMENSIONS IN mm
UNLESS SPECIFIED:
TOLERANCES:
Distances: xx. ±0.5
xx.x ±0.2
Holes: ±0.1 xx.xx ±0.05
ANGLES: ±0.5°

Template: AC_A3L-V1.00

	NAME	SIGNATURE	DATE
DRAWN	KJEllis		
REVIEWED			
APPVD			

CLIENT: Mr and Mrs Vaughan
CLIENT ORDER NUMBER:

Material:
REVISION 1
PROJECT TITLE: 19b Kings Street
TITLE: Proposed Front Elevation
DWG NO. 2
A3

PDF Yes | WEIGHT: | SCALE:1:5 | SHEET 2 OF 4