



Existing West Elevation.

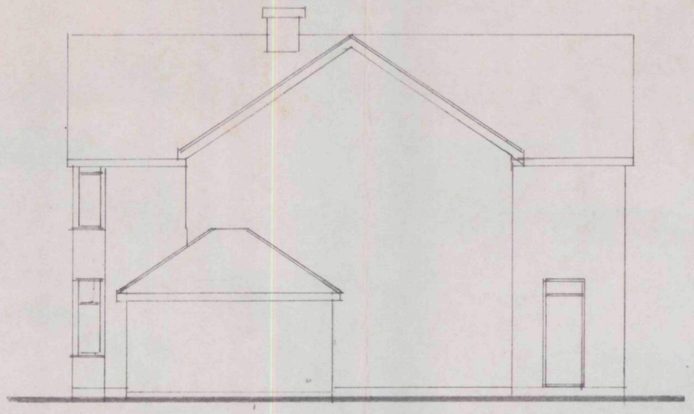


Existing South Elevation.




Existing East Elevation.

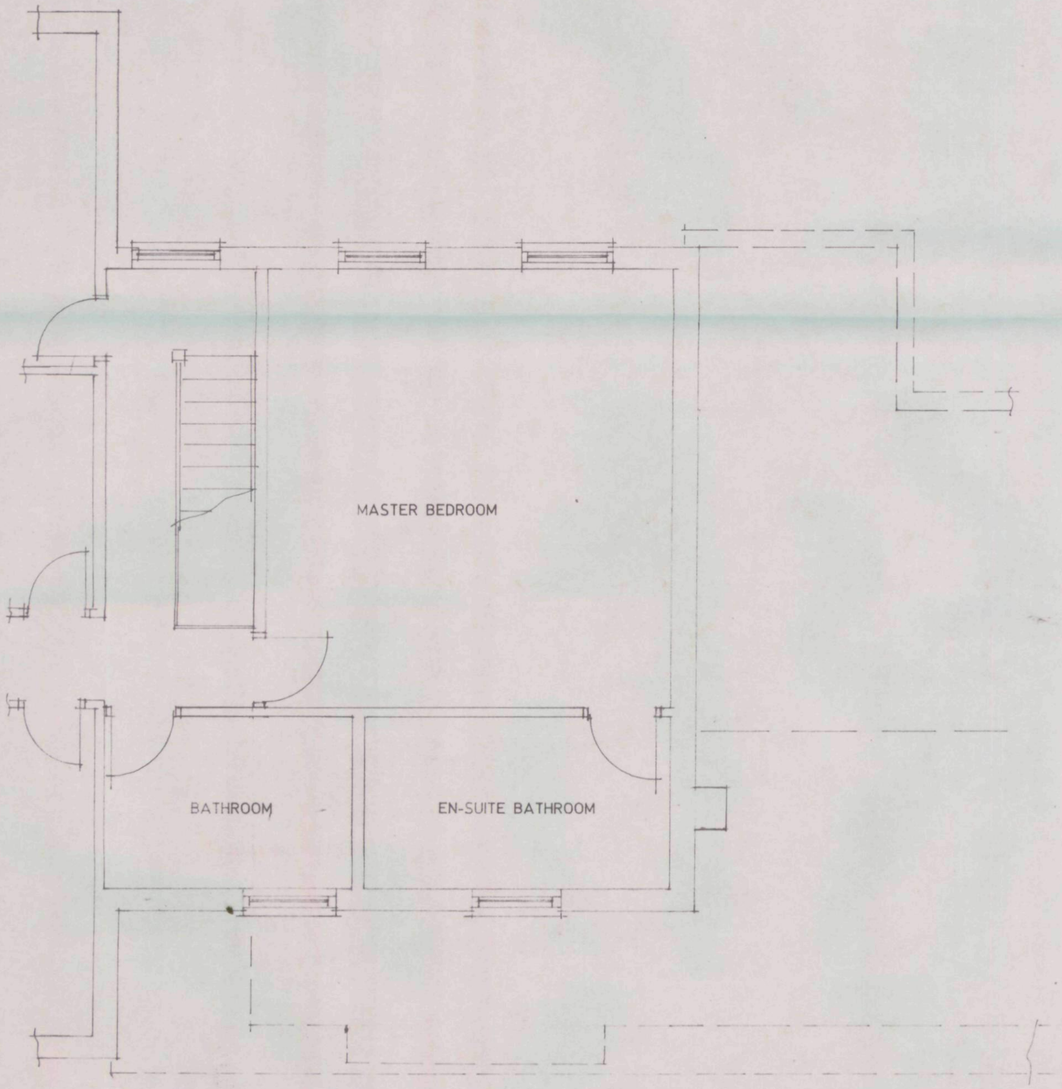

Proposed First Floor Layout Plan of Side Extension.

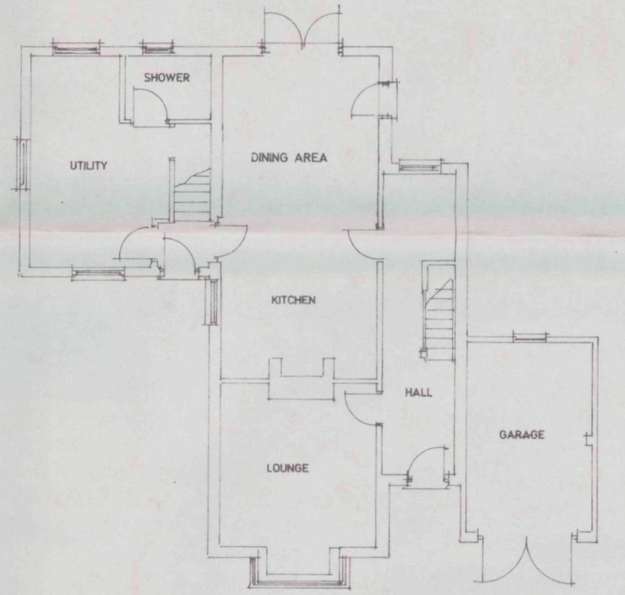

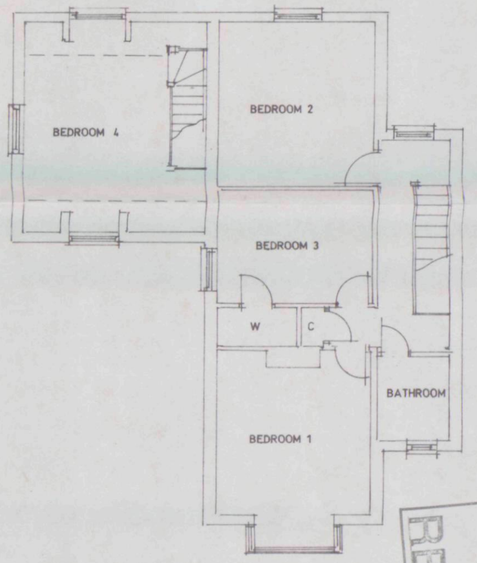

Existing Ground Floor and First Floor Layout Plans

HAVANT BOROUGH COUNCIL
- 3 SEP 2010
RECEIVED

Proposed double & single storey side extension at 248 Havant Road, Hayling Island, Hants, PO11 0LN

S. Davis Esq..

Scale 1:50 1:100

Date July 2010

A2 Drawing Number 4

Revision.