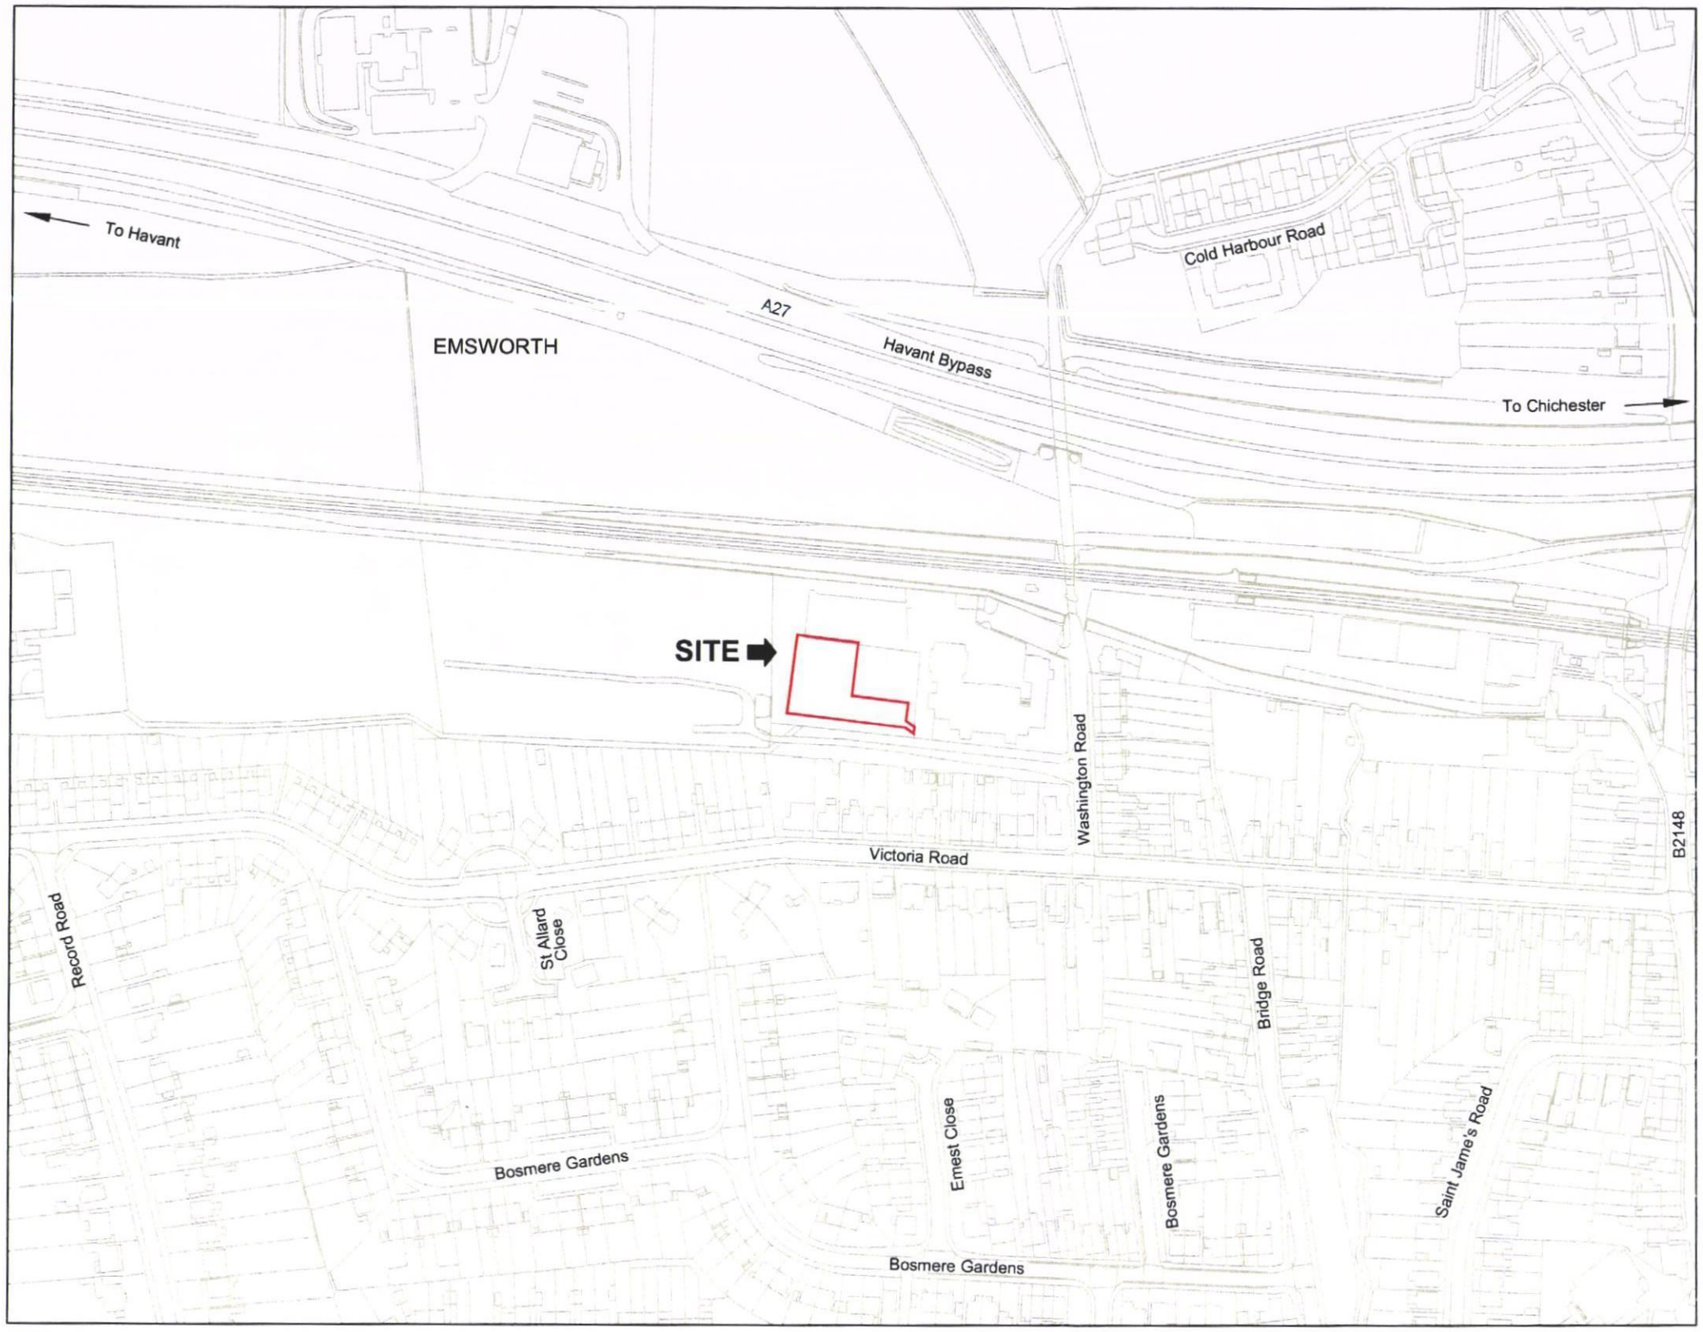


Key:

Proposed Site

HAVANT BOROUGH COUNCIL
14 OCT 2010
RECEIVED

VALID APPLICATION
16 JUL 2010
DIRECTOR OF ENVIRONMENT
HAMPSHIRE COUNTY COUNCIL

DIRECTOR OF ENVIRONMENT
HAMPSHIRE COUNTY COUNCIL
App No. APP/10/00421
13 OCT 2010
PERMISSION GRANTED
FOR 3 YEARS PERIOD ONLY
SUBJECT TO CONDITIONS
Permission REFUSED

OS Mapping:
This map is reproduced from Ordnance Survey material with the permission of Ordnance Survey on behalf of the Controller of Her Majesty's Stationery Office © Crown copyright. Unauthorised reproduction infringes Crown copyright and may lead to prosecution or civil proceedings. (100019180) 2010

Aerial Photography:
Imagery copyright Digital Millennium Map Partnership 2006

1:2500 0 125m 250m

Hampshire County Council

Property, Business and Regulatory Services,
Three Minsters House,
76 High Street, Winchester SO23 8UL.
tel: (01962) 847801

Mott MacDonald

Stoneham Place
Stoneham Lane
Southampton, SO50 9NW
United Kingdom

T +44 (0)23 8062 8800
F +44 (0)23 8062 8801
W www.mottmac.com

rev	description	date	by
P1	First Issue	06.07.10	GPH

PROJECT			SHEET CONTENTS
Glenwood School **Multi Use Games Area**			**Site Location Plan**
SCALE	DATE	DRAWN.	DRAWING No. / REVISION
1:2500 @ A3	18/06/2010	CU	**MMD-275849-L-DR-0003-XX-0002** / **P1** FILE REF. 275849_MUGA