


Land Registry
Official copy of
title plan

Title number SH32631
Ordnance Survey map reference SU7407SE
Scale 1:1250
Administrative area Hampshire: Havant

PERMIT

© Crown Copyright. Produced by Land Registry. Reproduction in whole or in part is prohibited without the prior written permission of Ordnance Survey. Licence Number 100026316.

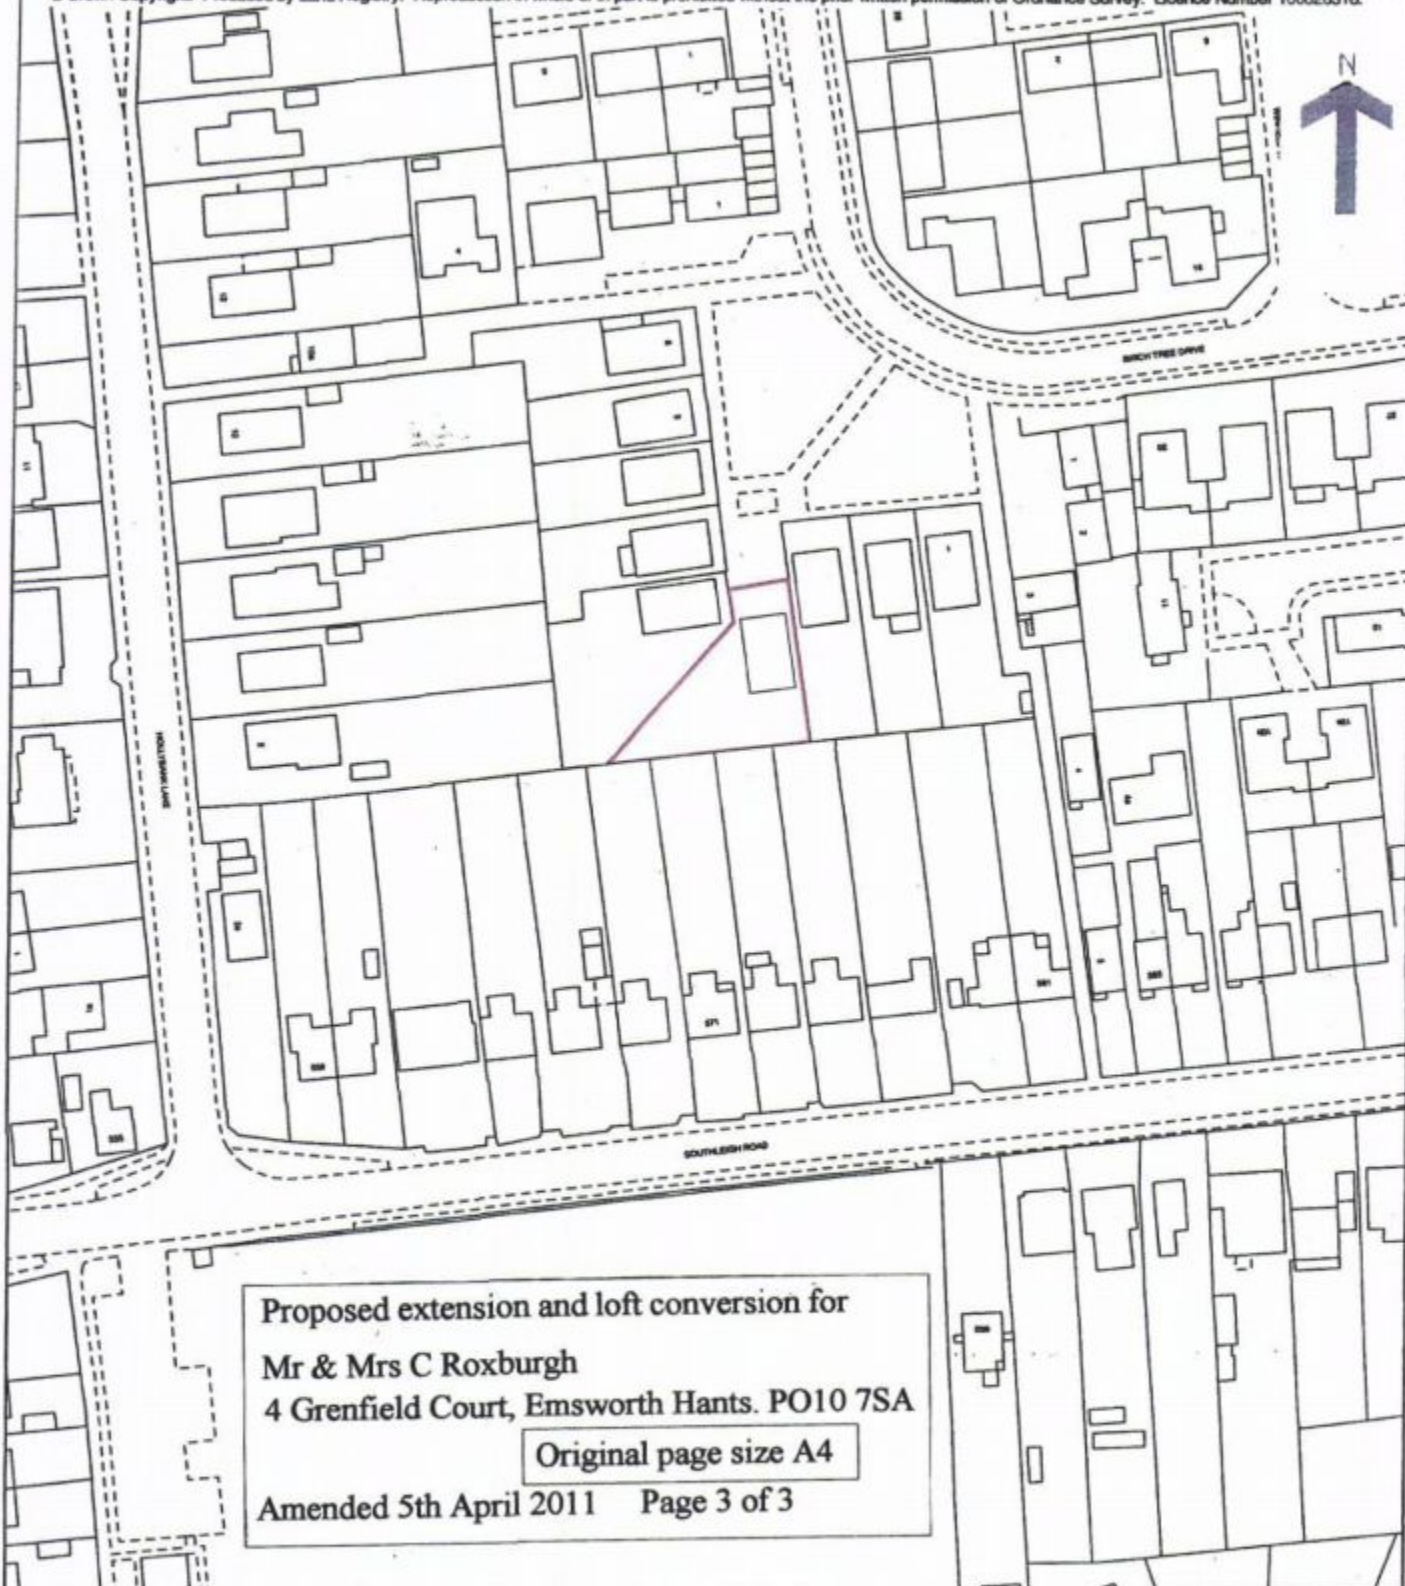

Proposed extension and loft conversion for
Mr & Mrs C Roxburgh
4 Grenfield Court, Emsworth Hants. PO10 7SA

Original page size A4

Amended 5th April 2011 Page 3 of 3

This official copy issued on 2 February 2011 shows the state of this title plan on 2 February 2011 at 10:42:00. It is admissible in evidence to the same extent as the original (s.67 Land Registration Act 2002). This title plan shows the general position, not the exact line, of the boundaries. It may be subject to distortions in scale. Measurements scaled from this plan may not match measurements between the same points on the ground. See Land Registry Public Guide 19 - Title Plans and Boundaries.
This title is dealt with by Land Registry, Weymouth Office.

07 JUN 2011

RECEIVED