

PERMIT

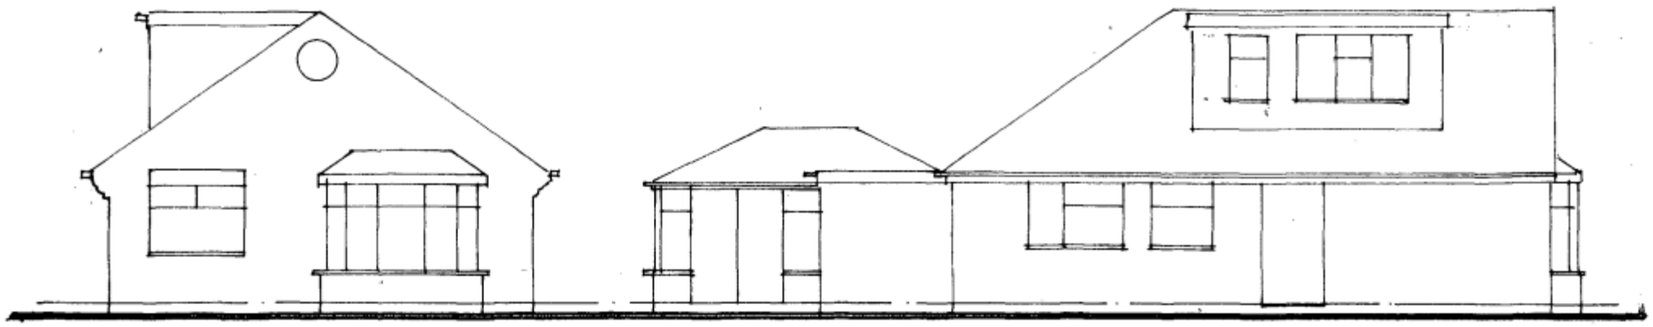


FRONT SIDE

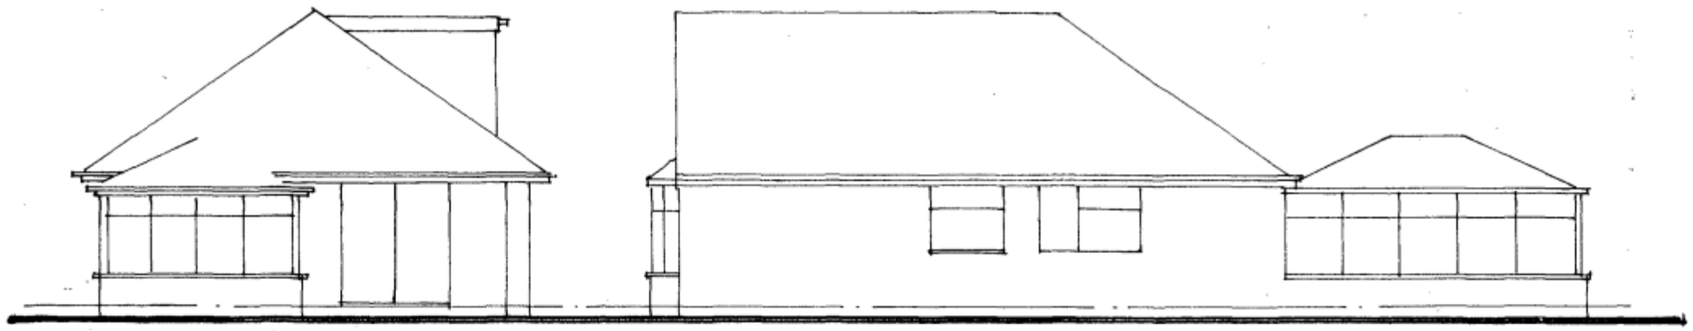


REAR SIDE

EXISTING ELEVATIONS 1:100

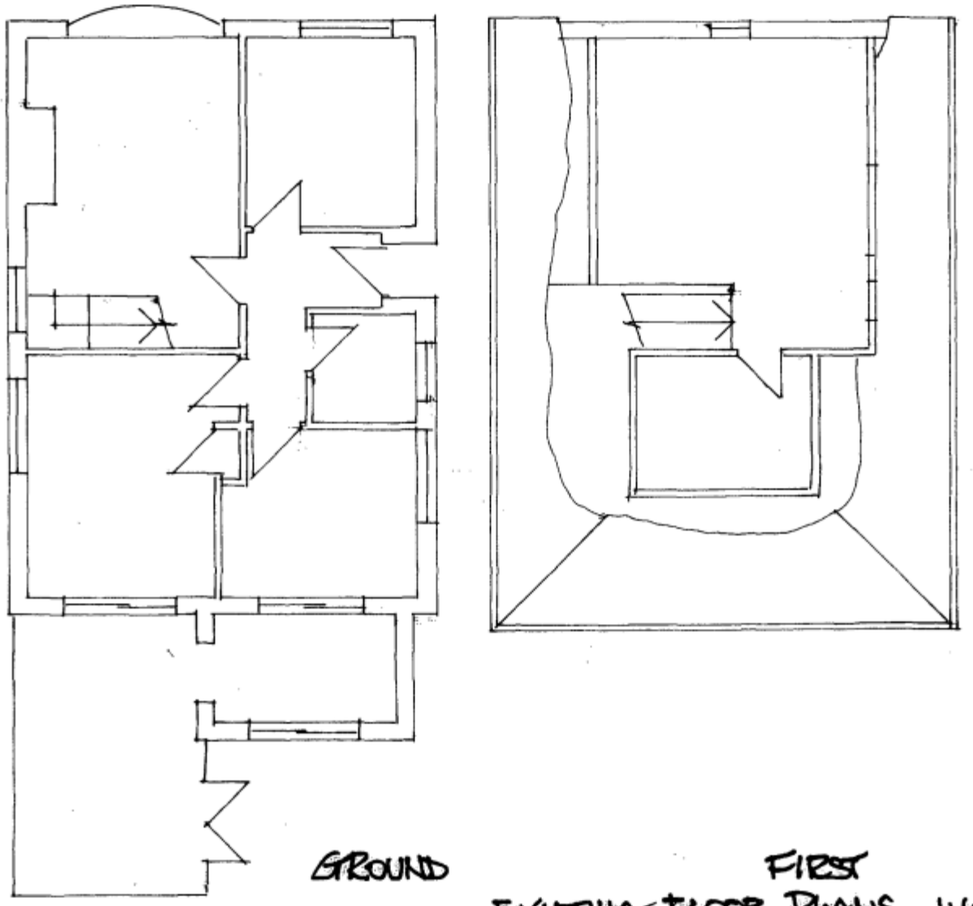

GROUND FIRST

EXISTING FLOOR PLANS 1:100

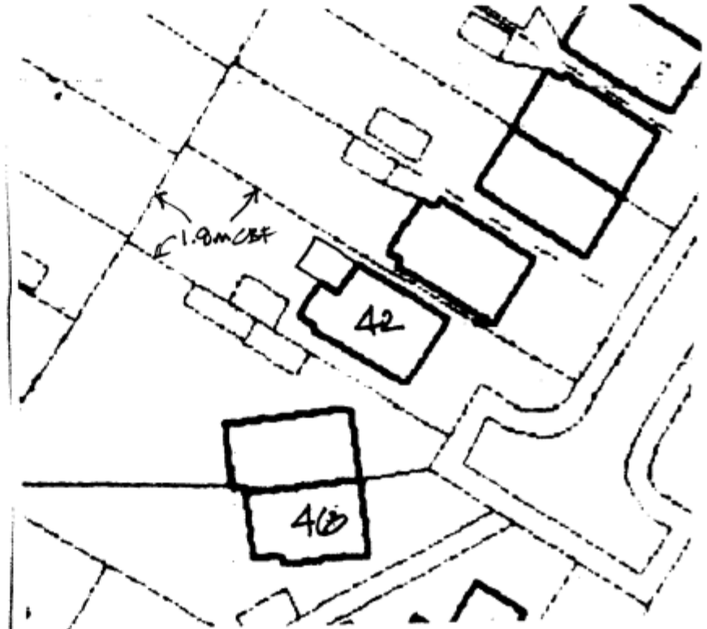

SITE PLAN 1:500

HAVANT BOROUGH COUNCIL
03 AUG 2010
RECEIVED

42 ROMAN AVENUE
WATERLOOVILLE