

proposed elevation along hazleton way **1:100**

PERMI

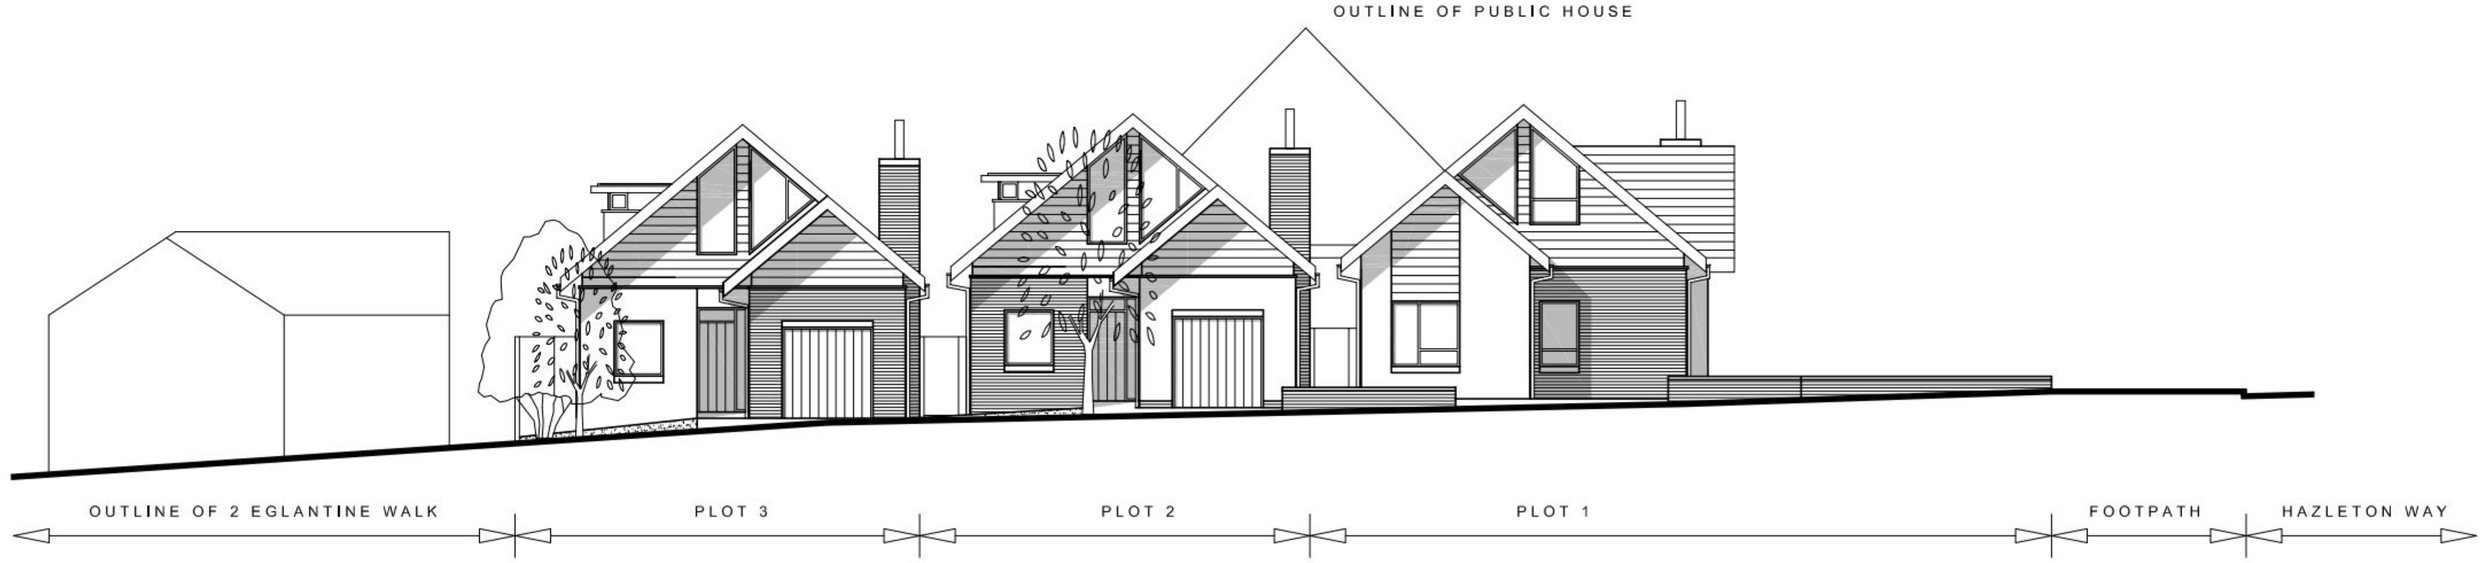

proposed elevation along eglantine walk **1:100**

1 0 1 2 3 4 5m

Rev.	Date	Details	Drawn	Checked

Issued for:

PLANNING

Project/Client: 3 New Houses, The Crow's Nest PH, Waterlooville	Project No: 3310011
	Dwg No: 007
	Rev:
Drawing: Contextual Elevations As Proposed	Scale: 1:100 @A1
	Drawn By: NJL Date: 14.05.10
	Checked By: NJL Date: 14.05.10

archial
2 St Stephens Court, 15-17 St Stephens Road, Bournemouth, BH2 6LA
T: +44 (0)1202 554625 F: +44 (0)1202 294007
www.archialgroup.com

© Archial Architects Ltd. Contractors must work only to figured dimensions which are to be checked on site.
Registered Office • Tennyson House, 159 • 165 Great Portland Street, London, W1W 5PA, Registered Number • 6767792