APP/10/0023

© Crown copyright.
All rights reserved.
Reproduced by
permission.
Licence No. 100046837

APPENDIX A

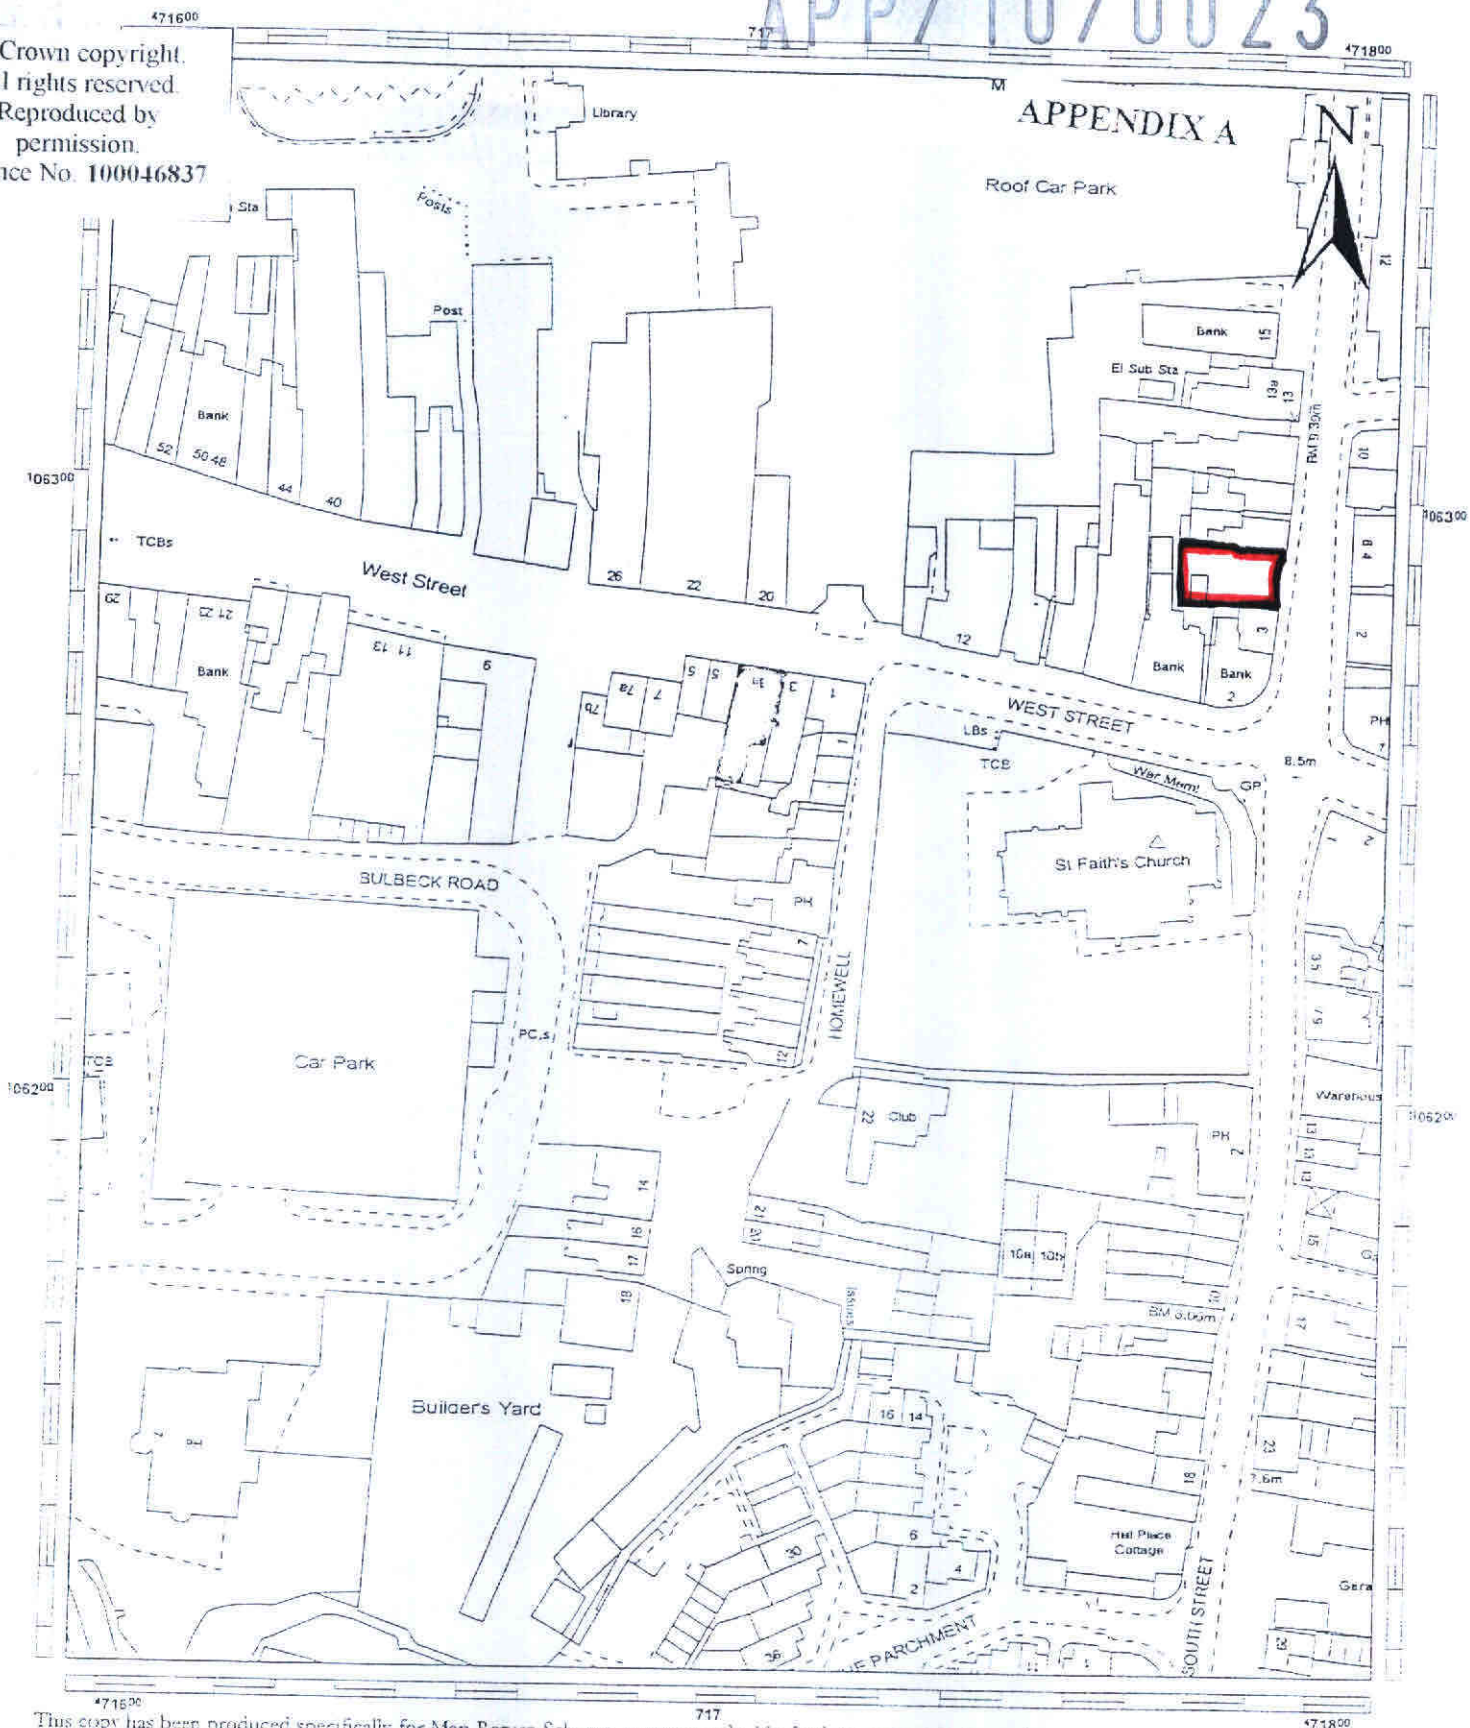

This copy has been produced specifically for Map Return Scheme purposes only. No further copies may be made.

D Kingaby, ARICS Dip.Tp MRTPI,
Head of Planning &
Development.
Civic Offices, Civic Centre Rd,
Havant, Hants. PO9 2AX.
Havant (01705) 474174.

Havant Borough Council

Title: 5, North Street Havant

HAVANT BOROUGH COUNCIL
03 APR 01

Drawn By: Penny Ware

Scale: 1:1250

Drawing No.:

Date: 18/06/01

Reproduced from the Ordnance Survey Digital Data with the permission of the Controller of HMSO.
Crown Copyright Reserved 1997 Licence No LA 078204.