Rev.A Rendered bay added to side gable of plot 145

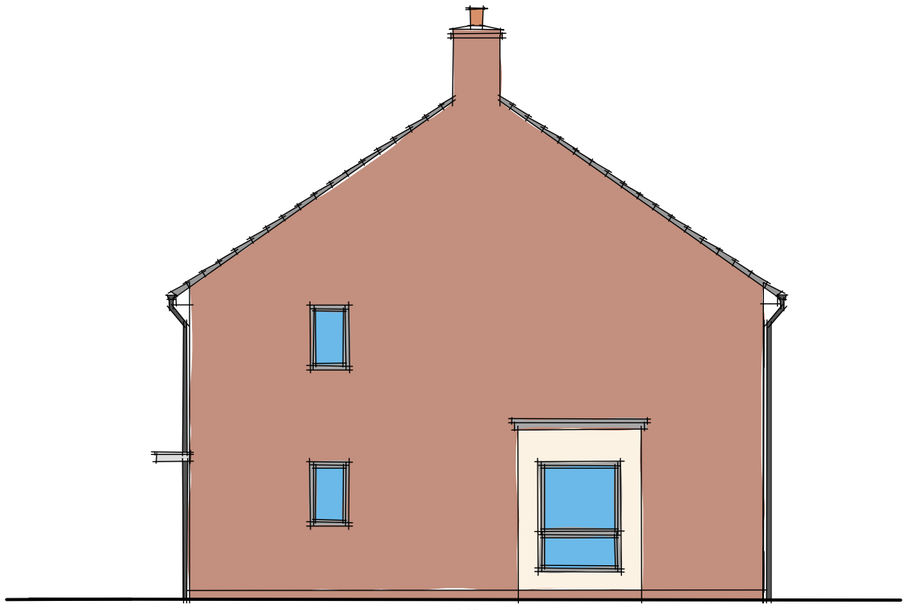

145

SIDE ELEVATION

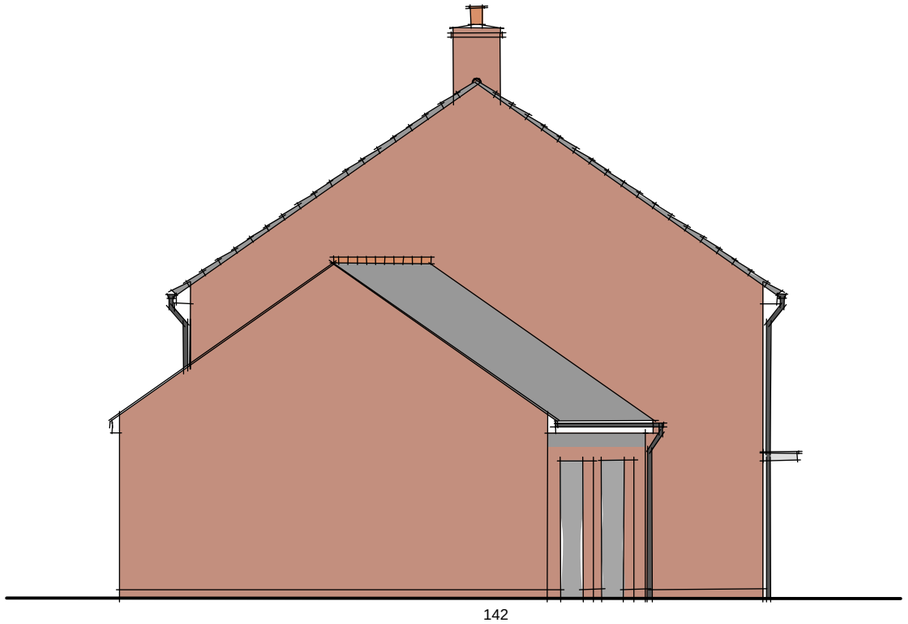

142

SIDE ELEVATION

Old Park Farm, Waterlooville.

House Type 'G' Plots 142 & 145

Dwg. No. JWB.3058-672-02 Rev.A Drawn. AJC/CHx Date. 13.07.10 Scale 1:100

RPS

Taylor Wimpey