
PERMIT

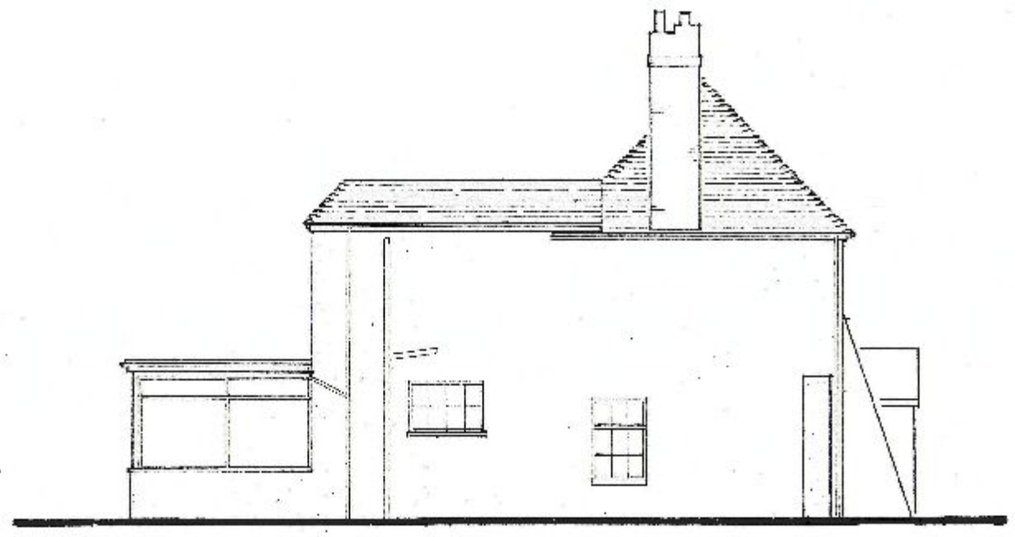


East Elevation



West Elevation



South Elevation

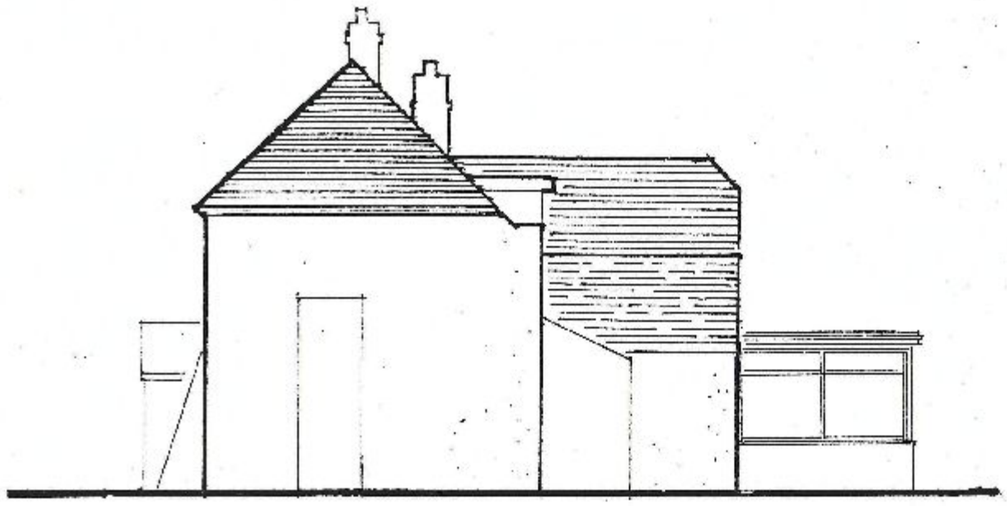


North Elevation


'COTTAGE FARM' 143 LOVEDEAN LANE, HORNDEAN. PO8 9RW
Elevations as Existing Scale 1:100



west elevation

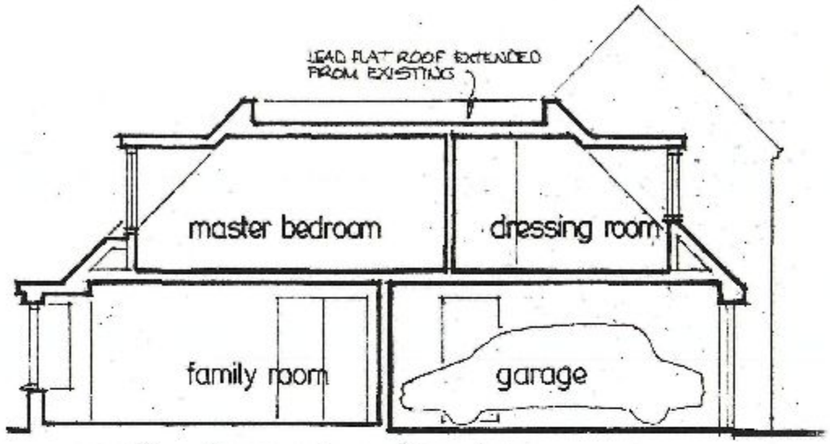


section through extension

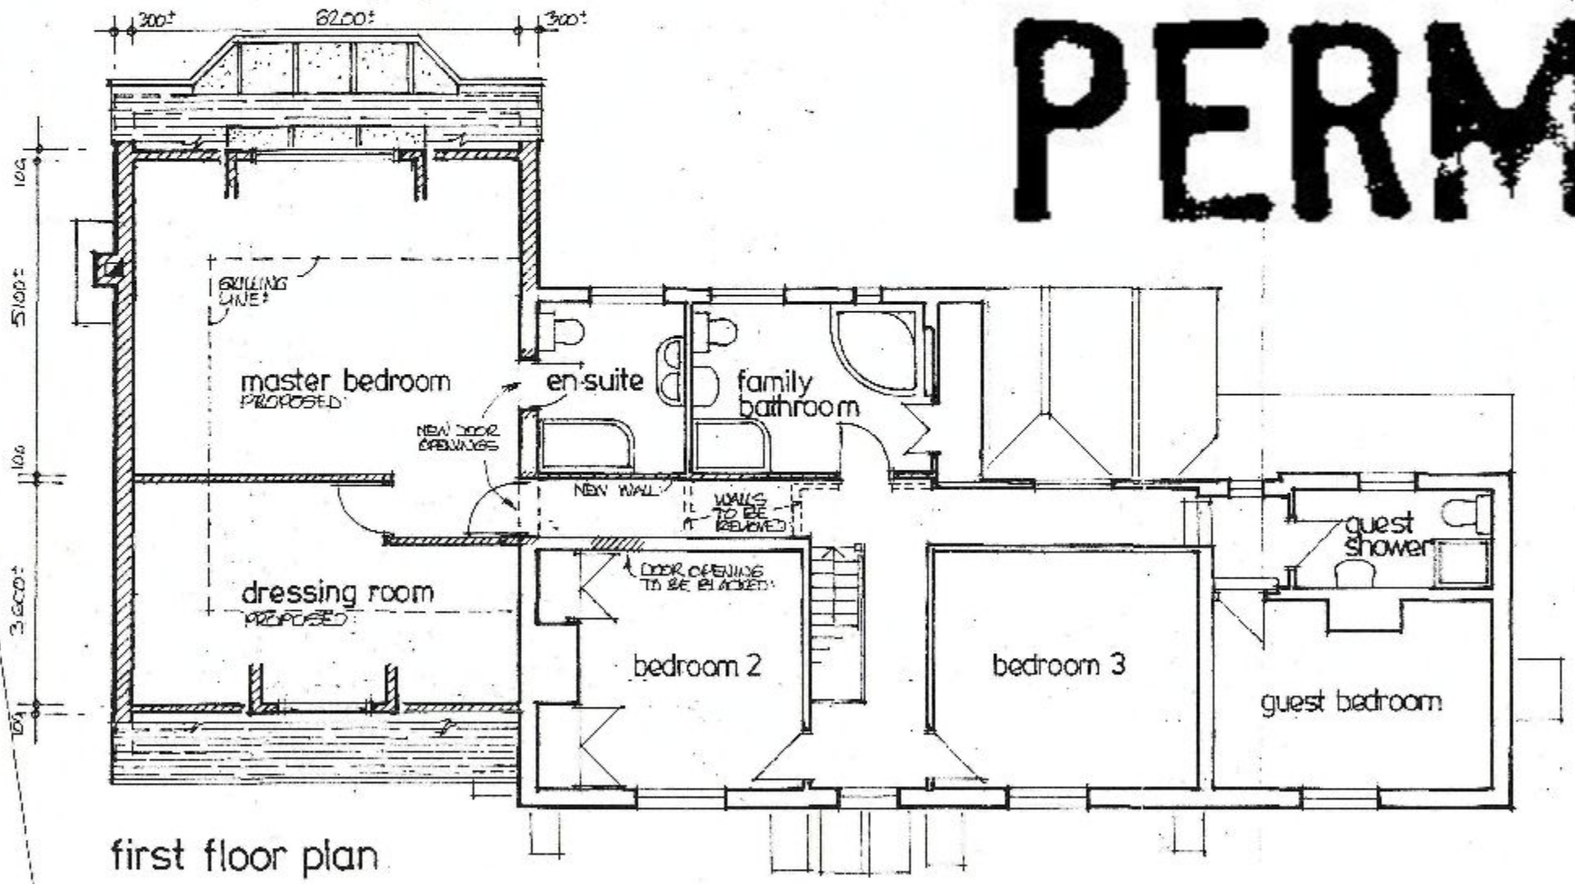


first floor plan


# PERMIT

HAVANT BOROUGH COUNCIL
06 JUL 2010
RECEIVED

PROPOSED EXTENSION TO 'COTTAGE FARM' 143 LOVEDEAN LANE, HORNDEAN.
FOR MR & MRS P. BUTLER.

Drg nº 02c  Scale 1:100  May 2010  bd.


# PERMIT

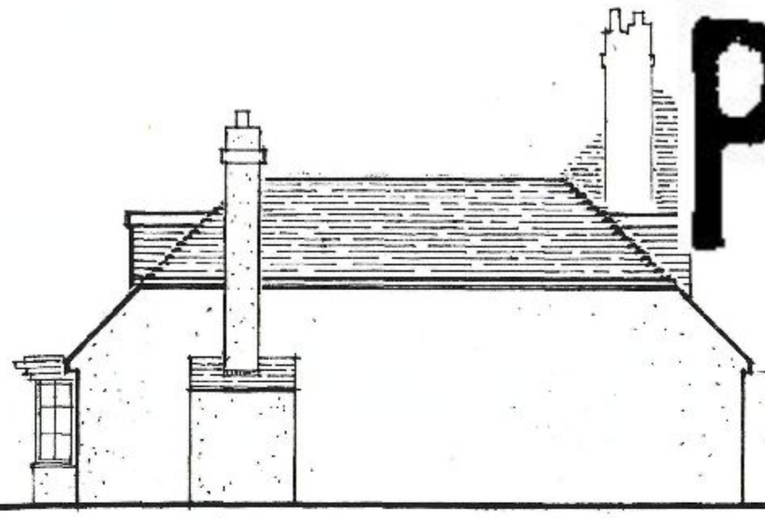


south elevation




north elevation

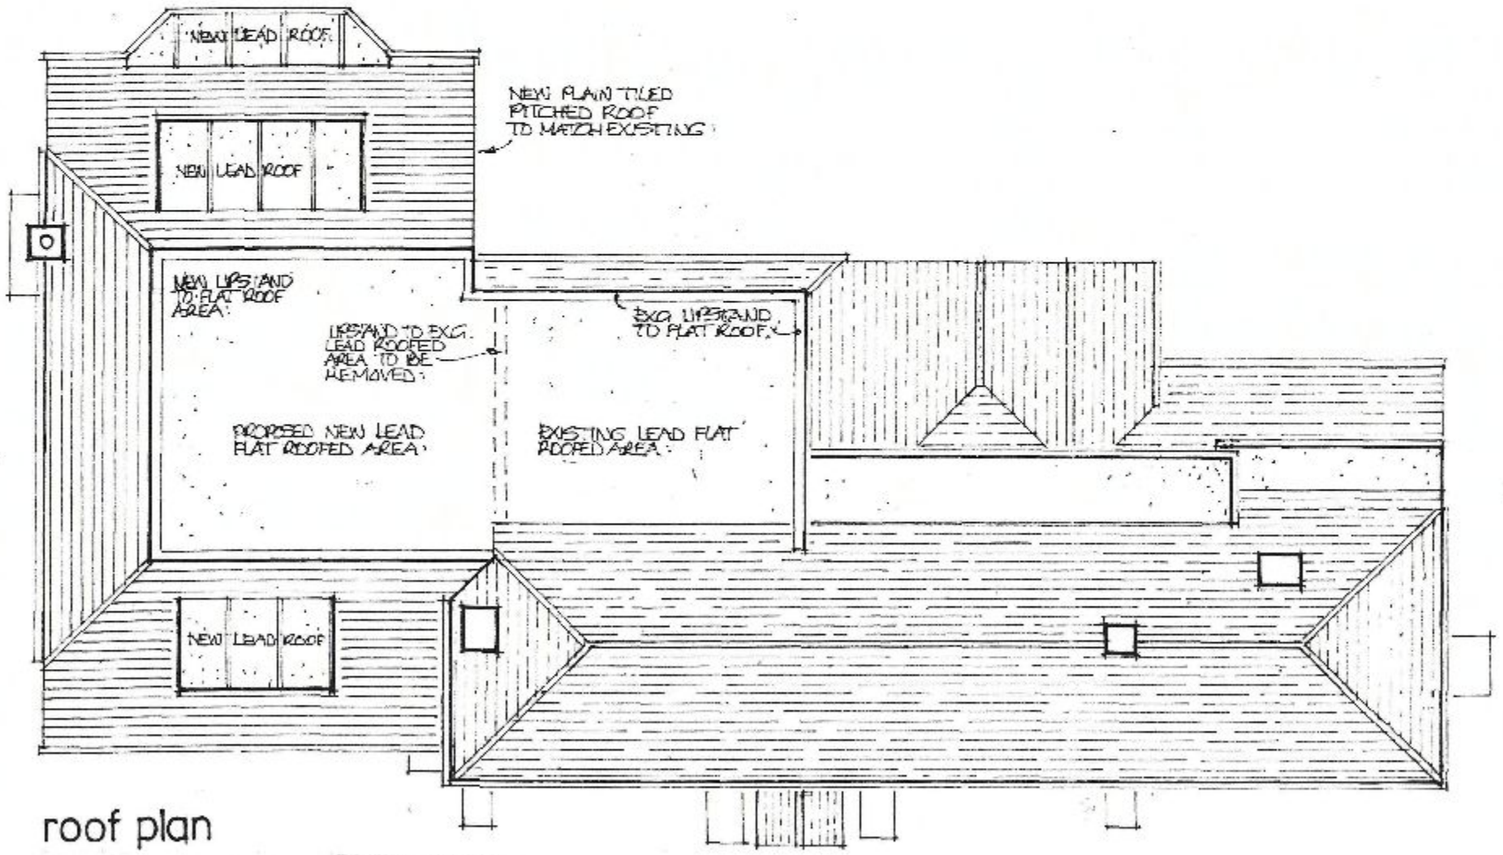


roof plan

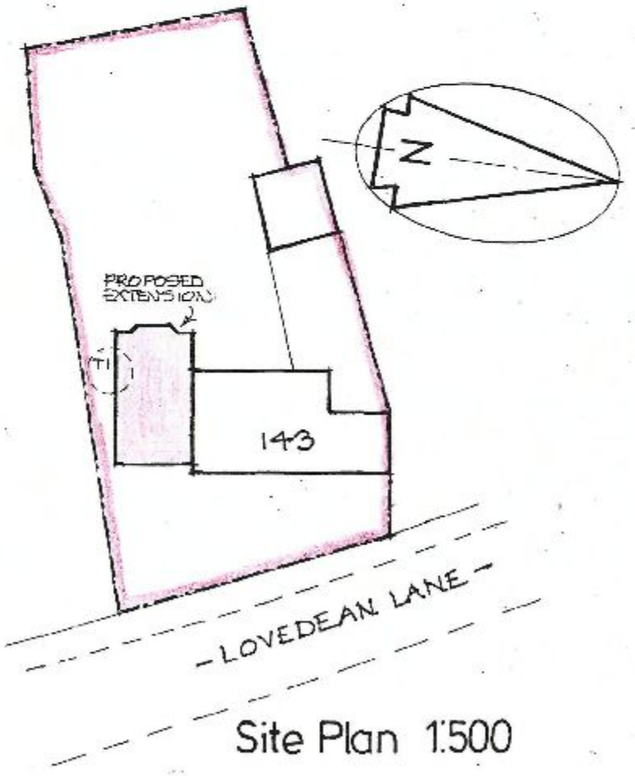


Site Plan 1:500


HAVANT BOROUGH COUNCIL
06 JUL 2010
RECEIVED

PROPOSED EXTENSION TO 'COTTAGE FARM' 143 LOVEDEAN LANE, HORNDEAN.
FOR MR & MRS P. BUTLER.


Drg nº 03 C  Scale 1:100  May 2010

# PERMIT


HAVANT BOROUGH COUNCIL
23 JUL 2010
RECEIVED

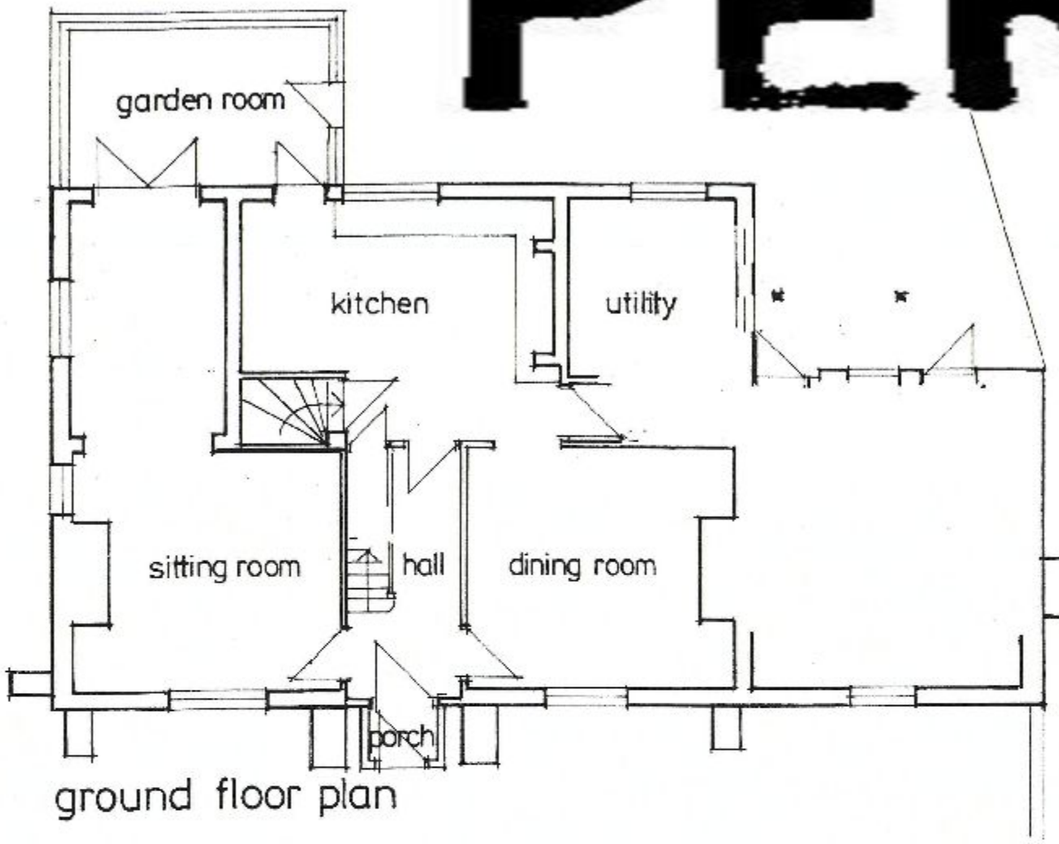


ground floor plan

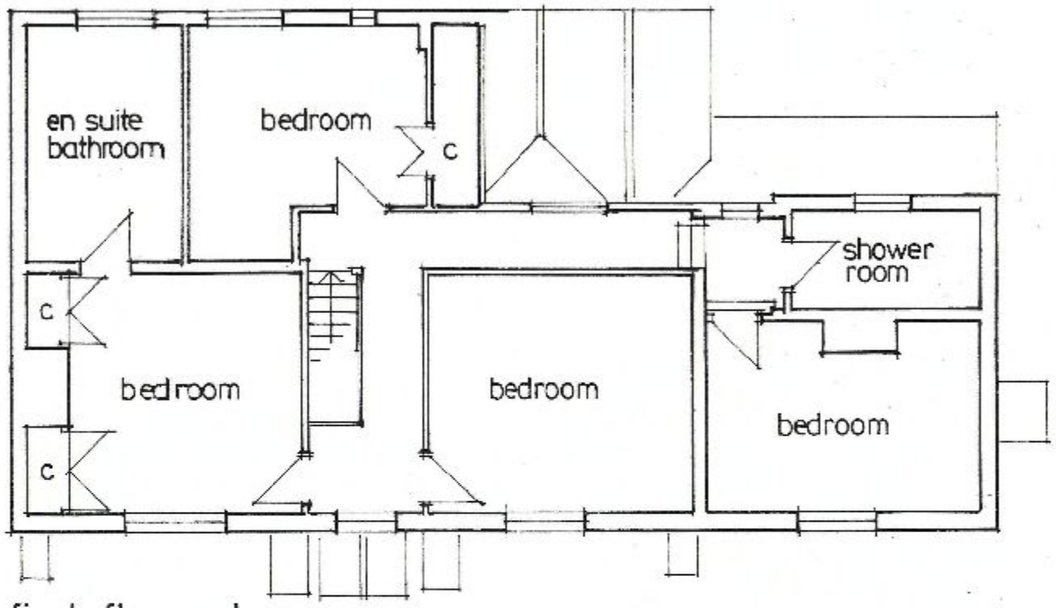


first floor plan

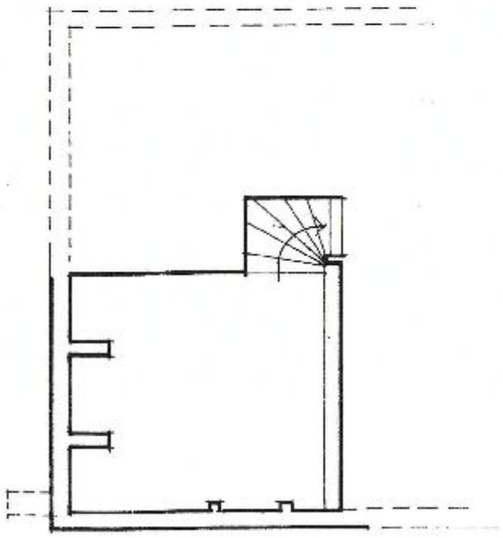

basement plan

'COTTAGE FARM' 143 LOVEDEAN LANE, HORNDEAN, PO8 9RW.
Plans as Existing Scale 1:100

PLAIN TILED ROOF & BONNET HIP TILES TO MATCH EXISTING.


PLAIN TILE HANGING TO DORMER FRONT AND CHEEKS.

WHITE PAINTED RENDER TO WALLS TO MATCH EXISTING.




east elevation

# PERMIT

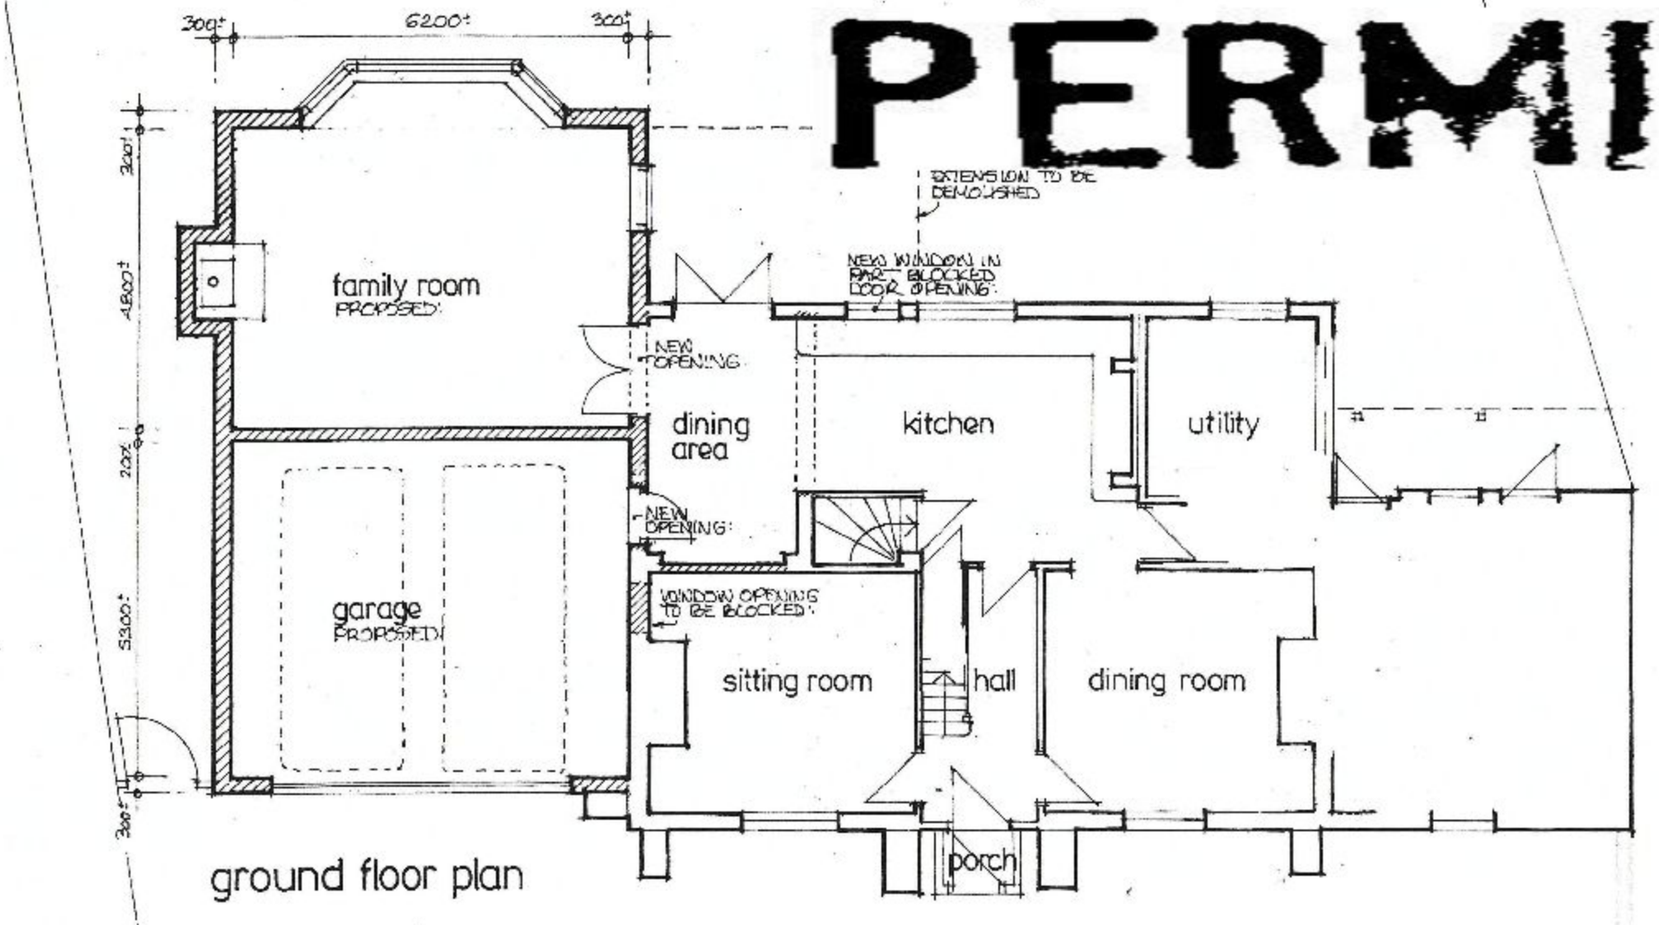


ground floor plan

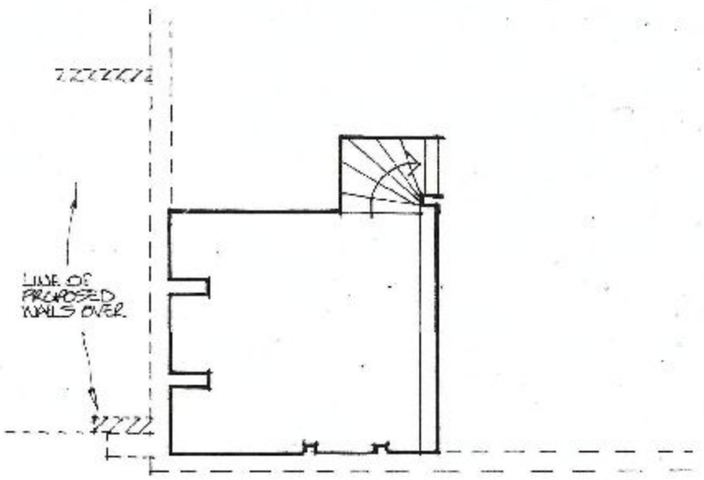


basement plan
(below sitting room)

PROPOSED EXTENSION TO 'COTTAGE FARM' 143 LOVEDEAN LANE, HORNDEAN.
FOR MR & MRS P. BUTLER.

Drg nº 01C  Scale 1:00  May 2010

Ordnance Survey®

OS Sitemap®




Produced 19.07.2010 from the Ordnance Survey National Geographic Database and incorporating surveyed revision available at this date. © Crown Copyright 2010.

Reproduction in whole or part is prohibited without the prior permission of Ordnance Survey.

Ordnance Survey, the OS Symbol and OS Sitemap are registered trademarks of Ordnance Survey, the national mapping agency of Great Britain.

The representation of a road, track or path is no evidence of a right of way.

The representation of features as lines is no evidence of a property boundary.

Part or all of this OS Sitemap is enlarged from mapping produced at one or more of the following scales: 1:1250, 1:2500, 1:10000.

Metres
0 2 4 6 8
Scale 1:200

Supplied by: **Reprospint**
Serial number: 00167700
Centre coordinates: 468673.75 112615.75

Further information can be found on the OS Sitemap Information leaflet or the Ordnance Survey website www.ordnancesurvey.co.uk

**PO8 9RW**

143 Lovedean Lane

Waterlooville

HAVANT BOROUGH COUNCIL
23 JUL 2010
RECEIVED