

PERMIT

APP/10/0306

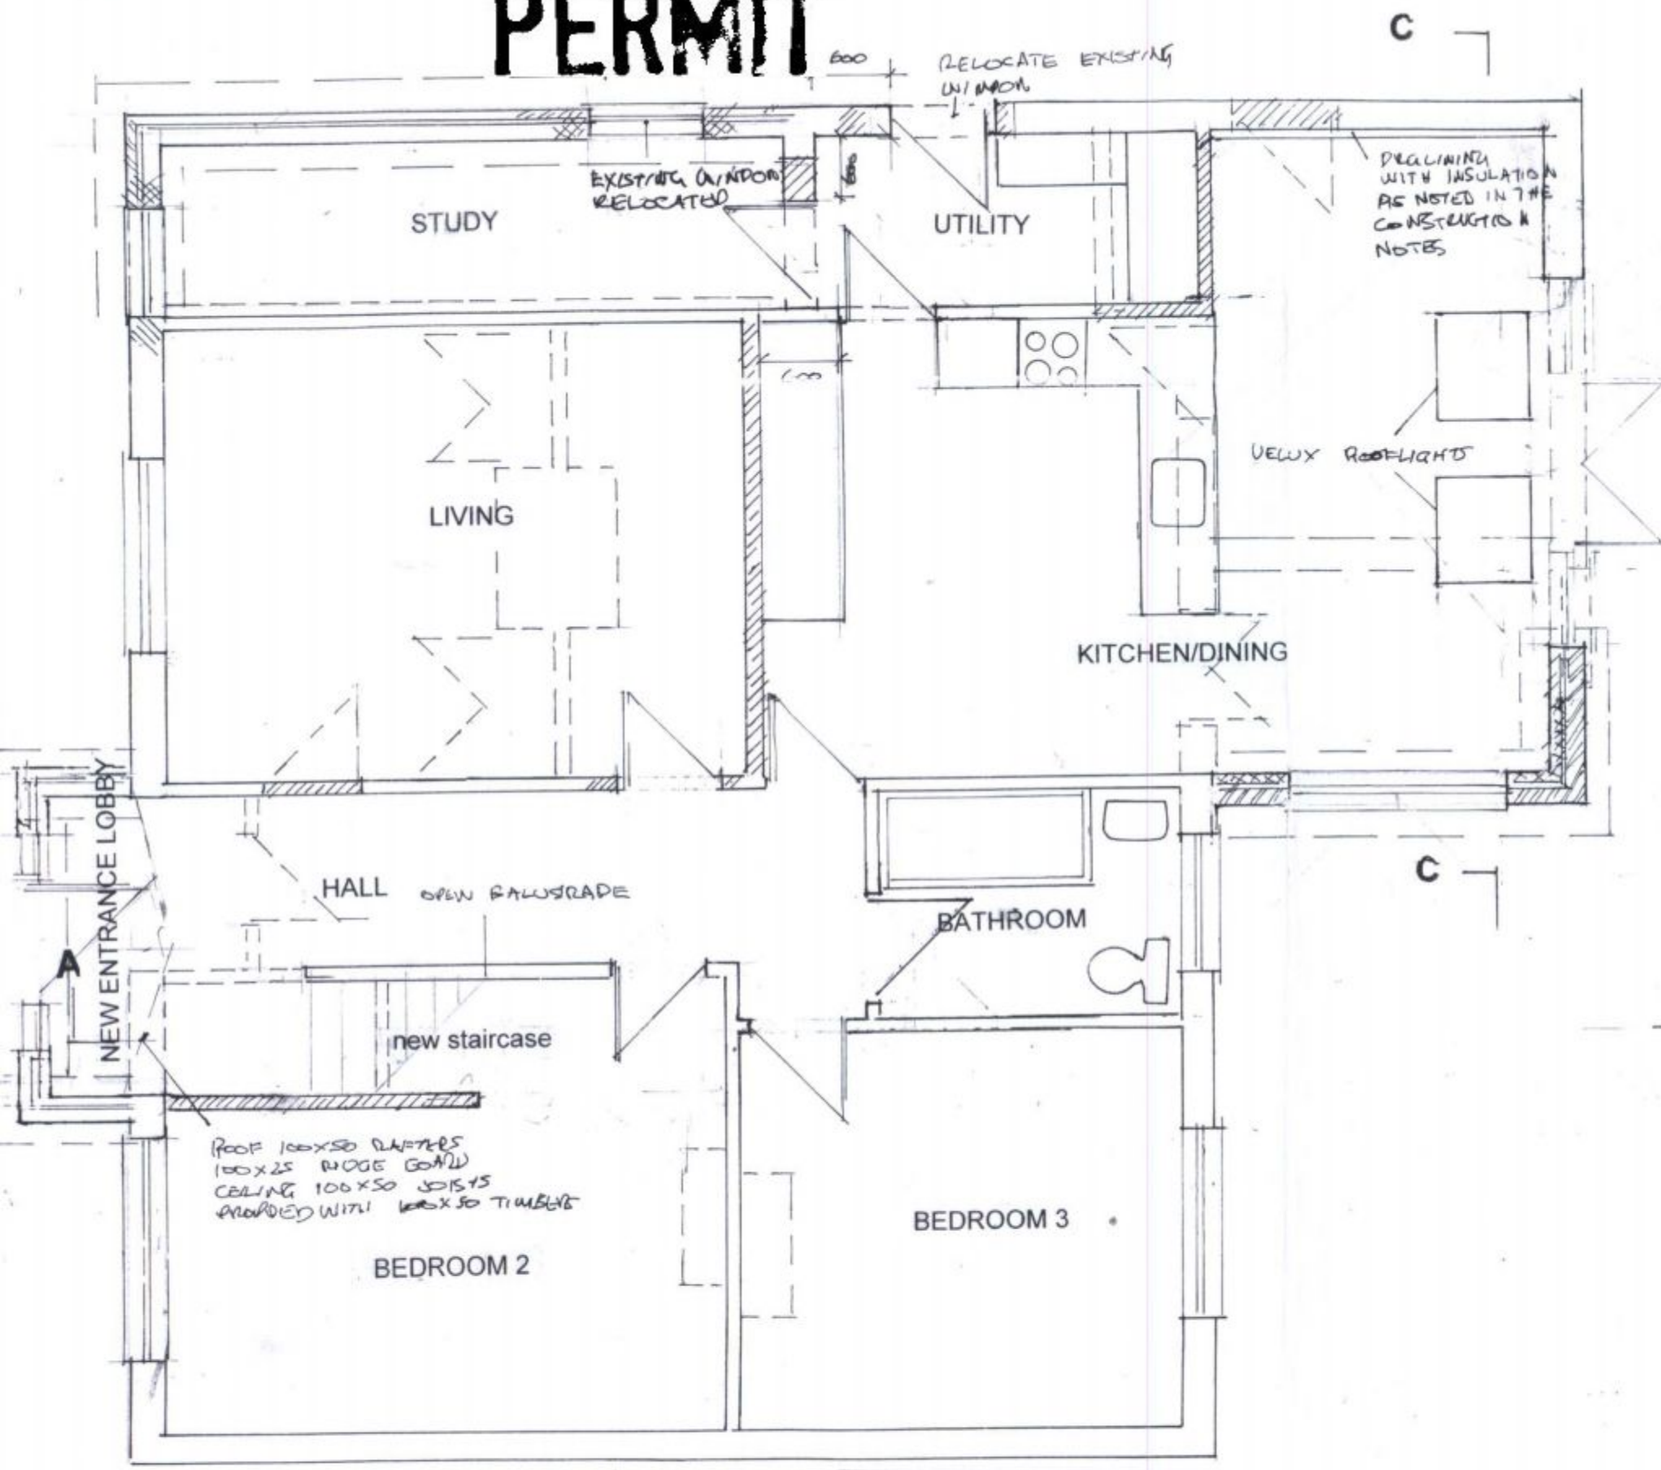

PROPOSED GROUND FLOOR PLAN

B

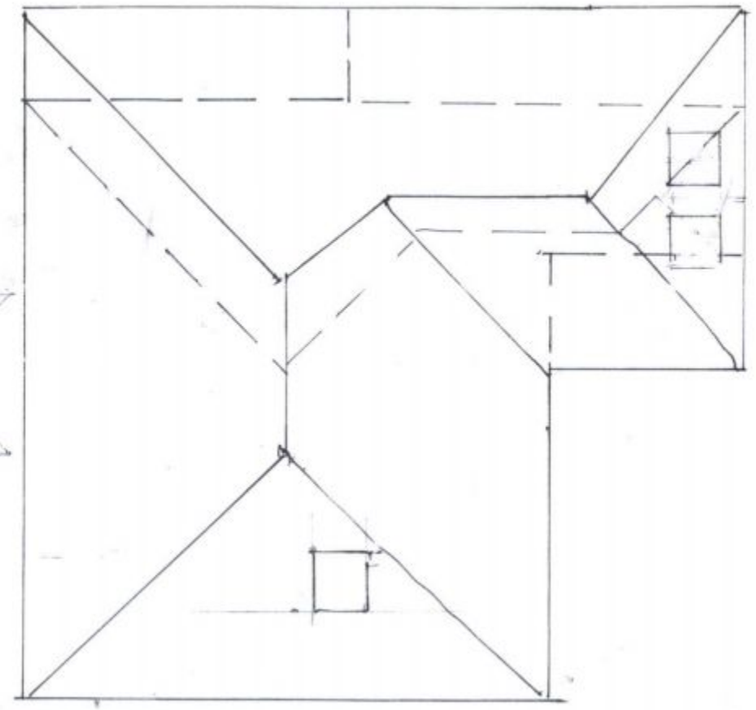

ROOF PLAN

C

A

existing wall removed

new work

HAVANT BOROUGH COUNCIL
21 JUN 2010
RECEIVED

John Groom Chartered Architect
32A High Street, Emsworth, Hampshire PO10 7AW
T 01243 372560 M 07780 997563
johngroom@freeuk.com
www.johngroomarchitect.co.uk

JOB: Extension & conversion
LOCATION: 38 Beach Road, Emsworth
DRG TITLE: Ground floor and roof plans
SCALE: 1:50 1:100 DRAWN: JG
DRG NO: 09/225/1 D DATE: 27 10 09