PERMIT

FOR PLANNING PURPOSES - PROPOSED ELEVATIONS







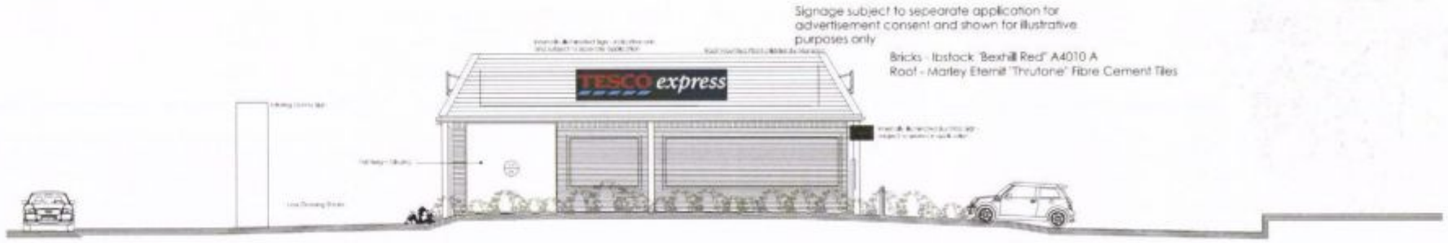

HAVANT BOROUGH COUNCIL
19 APR 2011
RECEIVED

0 1 2.5 5 10m

archer architects

Schedule Of Materials and Proposals

Revision		By	Approved
C 03.03.11	Column Positions Inserted, Bird Feature Panels Adjusted and WSM Dimensions Adjusted	CA	
B 09.02.11	Additional Tree Added	CA	
A 08.02.11	Additional Feature Panels Added	CA	

Office 7, Gateway 1000
Arlington Business Park
Whittle Way
Stevenage
Hertfordshire
SG1 2FP

t: 01438 749400
f: 01438 749591
e: arc@archer.uk.com
www.archerarchitects.co.uk

archer architects

TESCO express

Project:
TEMPEST ROAD
WATERLOOVILLE

Drawing Title:
PROPOSED BUILDING ELEVATIONS

Scale:	Date:	Drawn:	Checked:
1:100@A1	30.11.10	AC	

Project No:	Drawing No:	Revision:
4128	(P) 203	C