


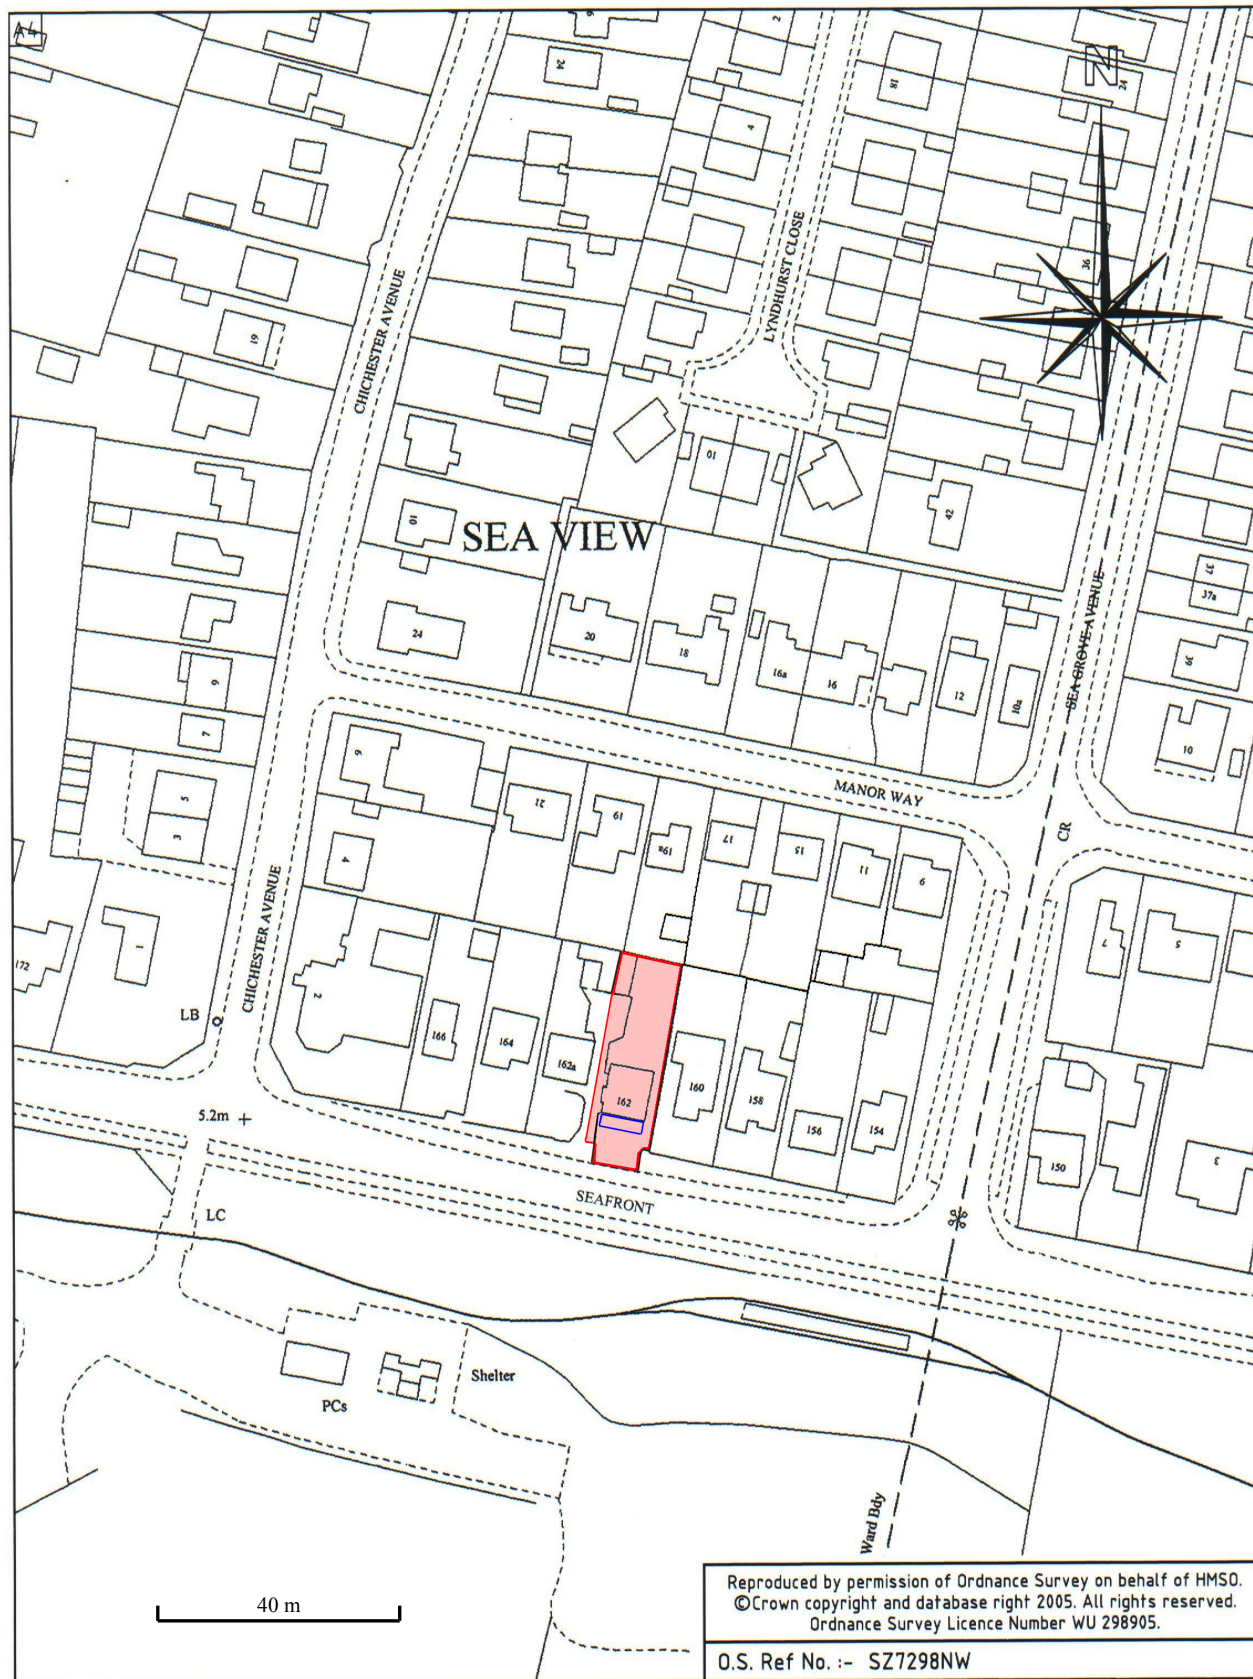

Site:
Mr Unsworth
162 Seafront
Hayling Island
PO11 9HP

Details:
Construction of a
Conservatory and
Balcony

Date:
April 2010
Drawing 5 of 6:
Location Plan and
Layout Plan

Location Plan
Scale: 1:1250 @ A3

Layout Plan
Scale: 1:500 @ A3