REFUSE

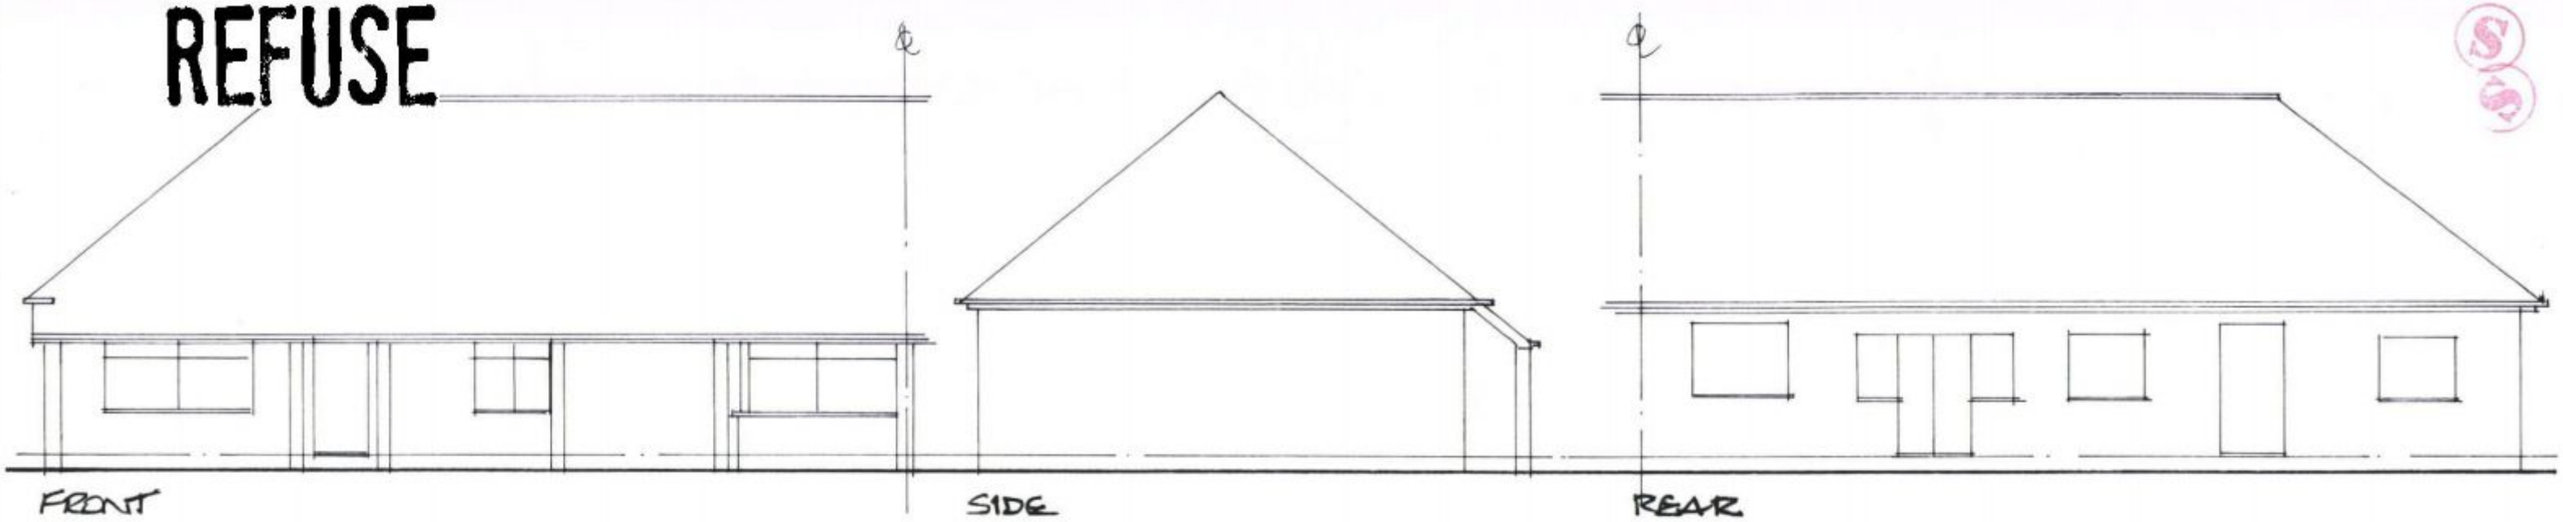

FRONT SIDE REAR

EXISTING ELEVATIONS 1:100

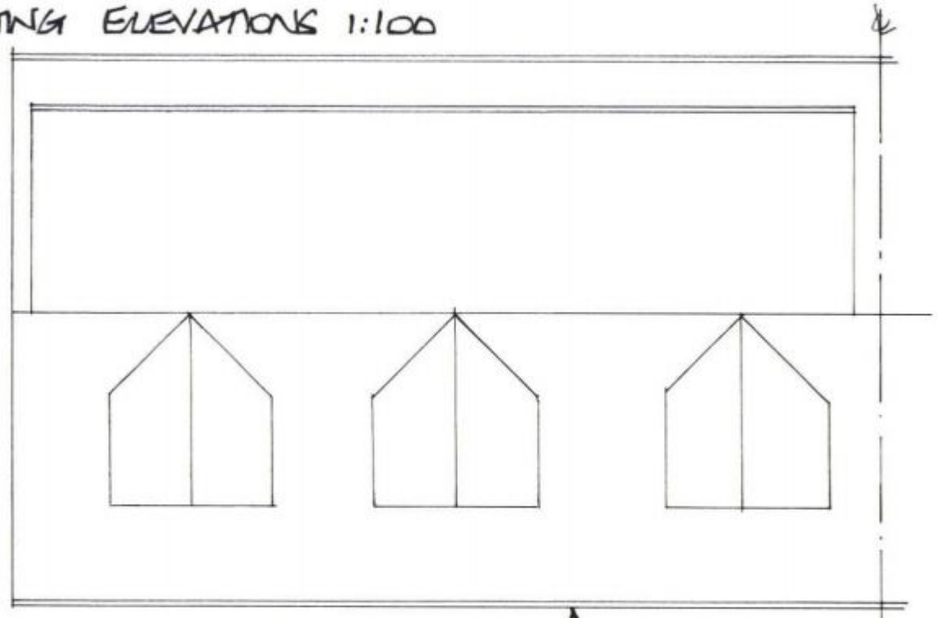

EXISTING FLOOR PLANS 1:100 PROPOSED ROOF 1:100

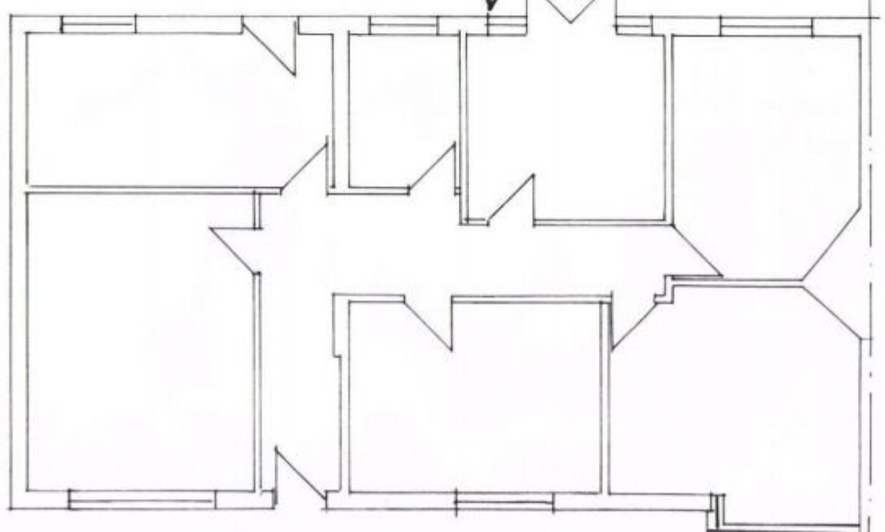

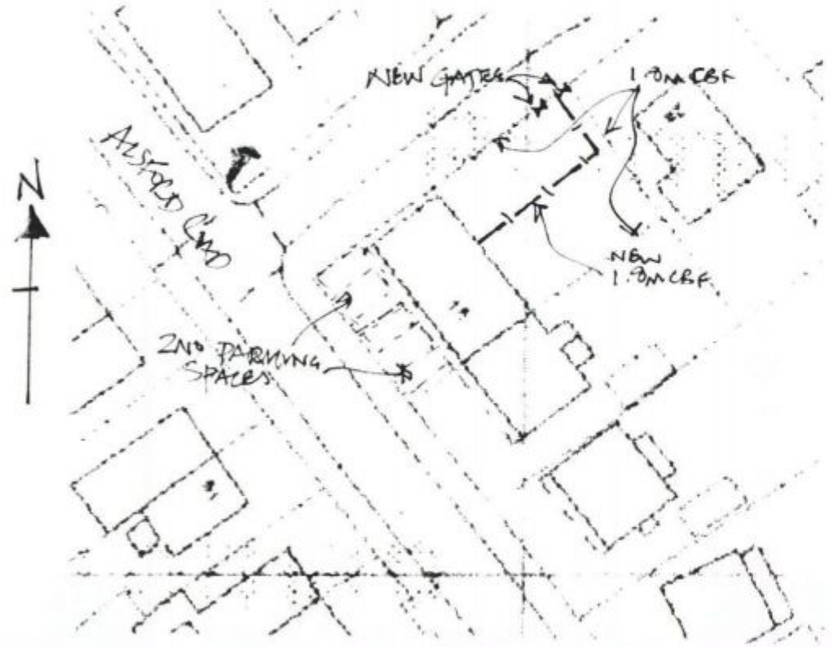

SITE PLAN 1:500

0 1 2 3 4 5 1:100

0 5 10 20 1:500

HAVANT BOROUGH COUNCIL
21 APR 2011
RECEIVED

18 ALSFORD ROAD
WATERLOOVILLE