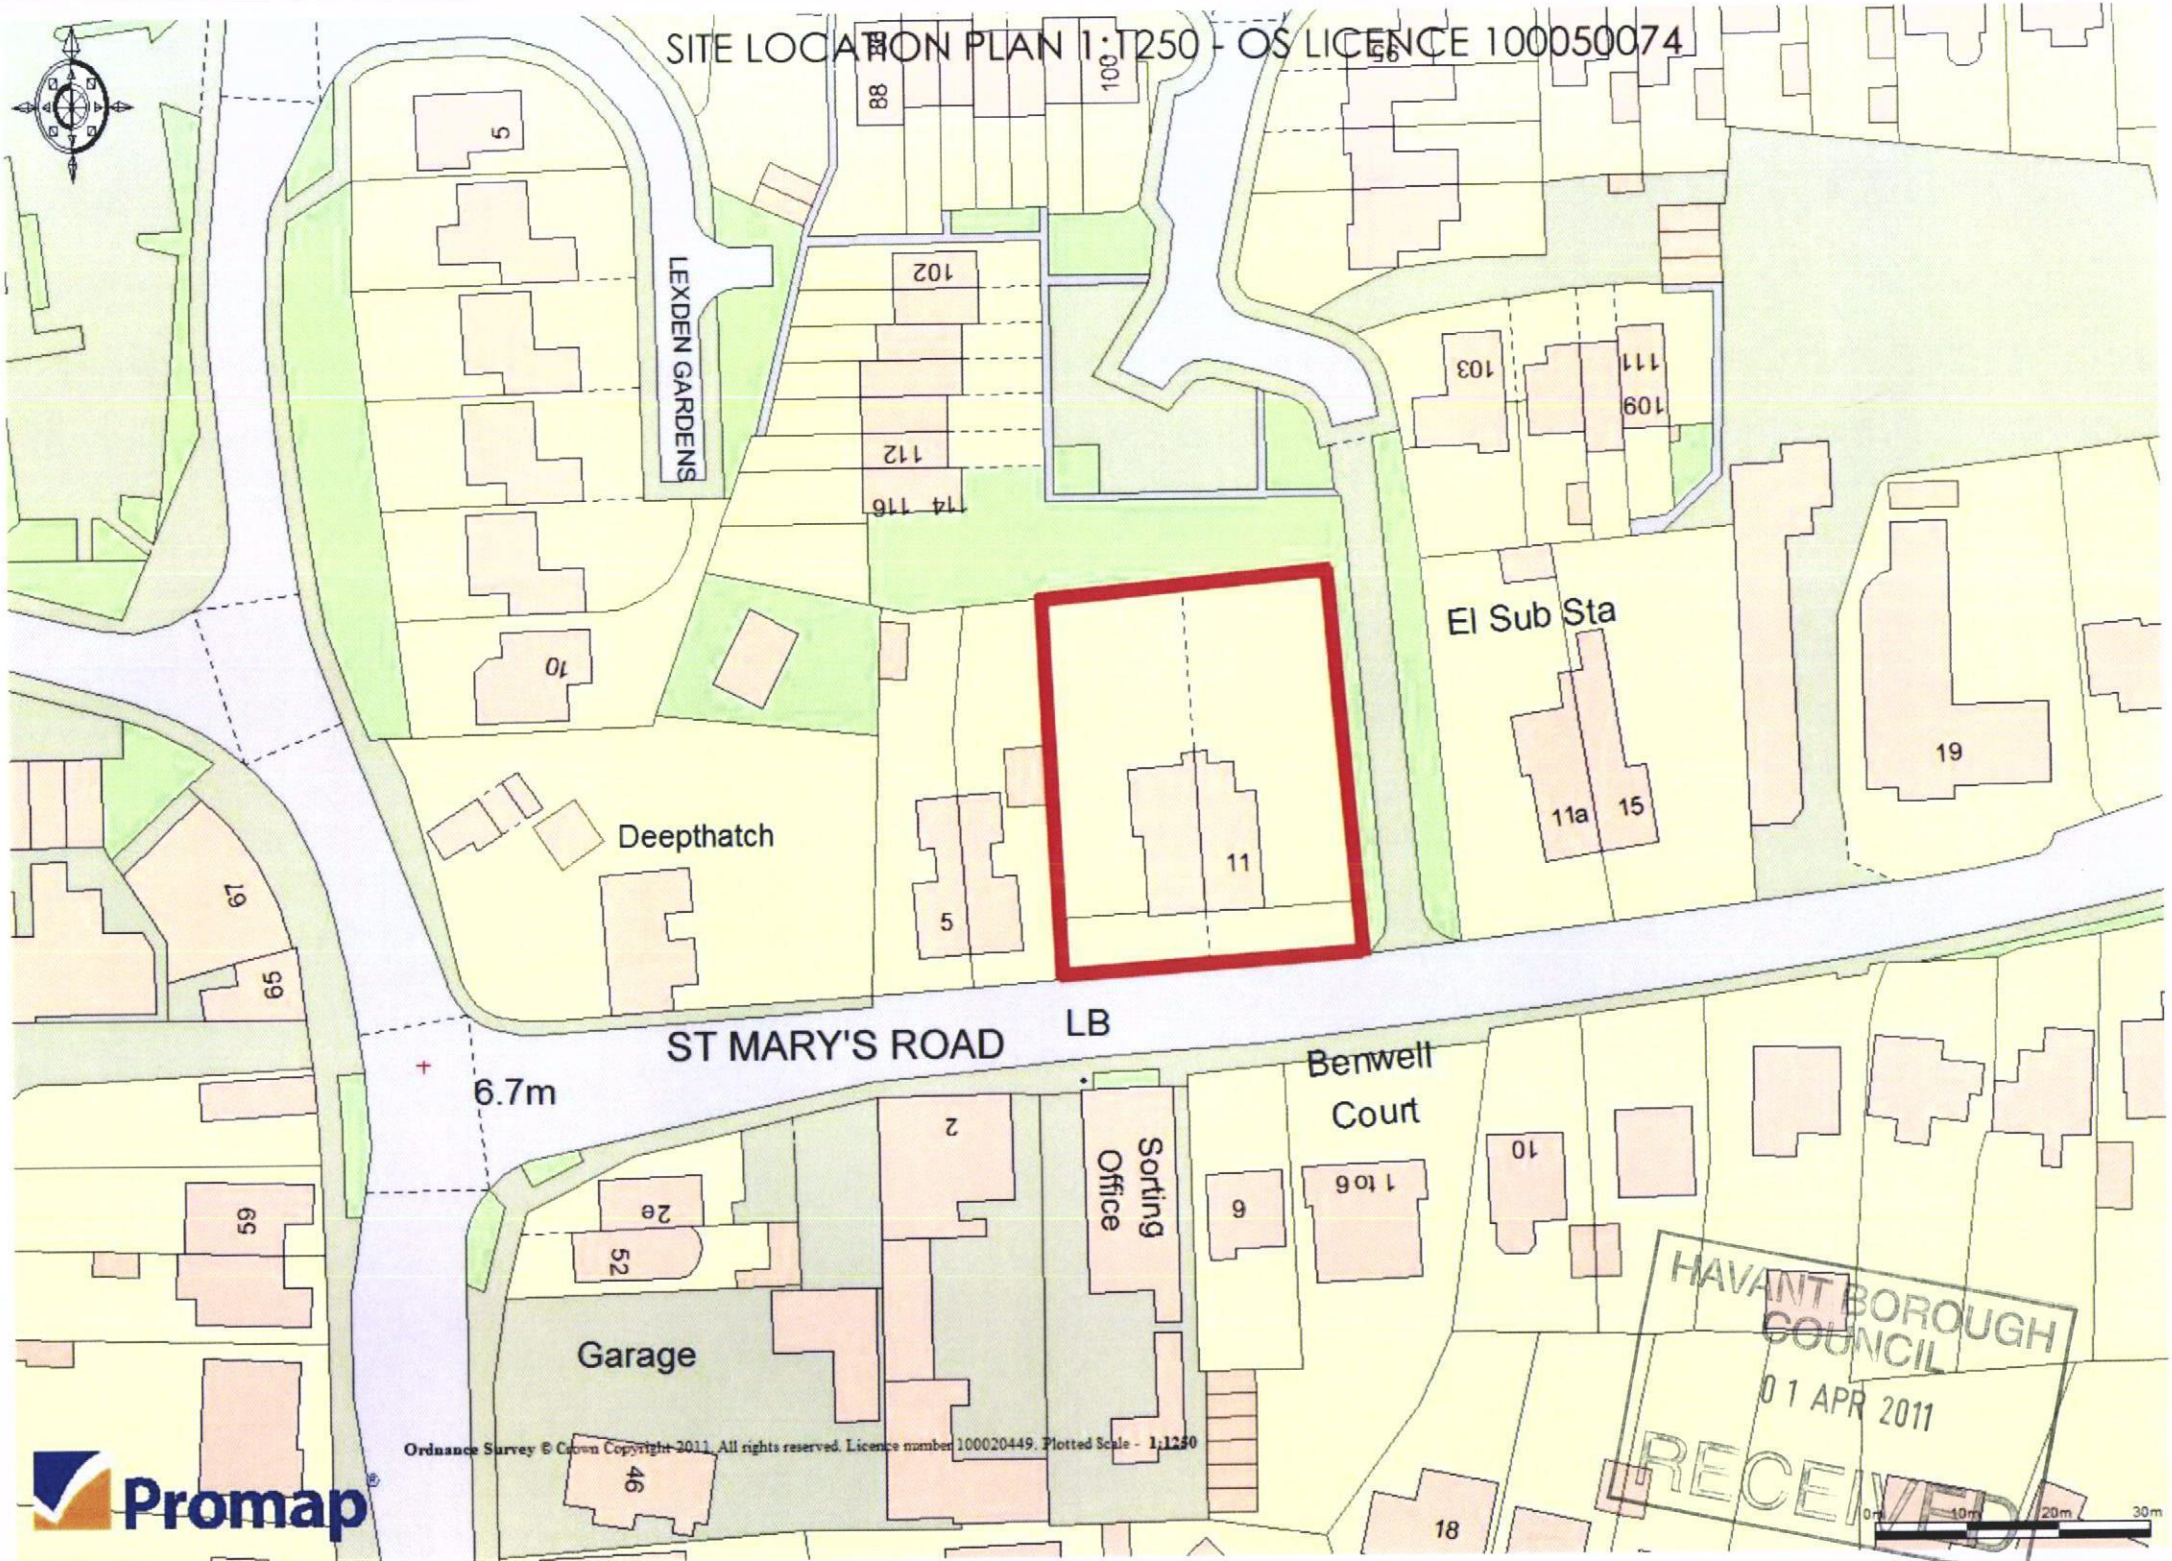
SITE LOCATION PLAN 1:1250 - OS LICENCE 100050074
LEXDEN GARDENS
El Sub Sta
Deepthatch
ST MARY'S ROAD
LB
6.7m
Benwell
Court
Sorting
Office
Garage
HAVANT BOROUGH
COUNCIL
01 APR 2011
RECEIVED
Ordnance Survey © Crown Copyright 2011. All rights reserved. Licence number 100020449. Plotted Scale - 1:1250
Promap