
REFUSE

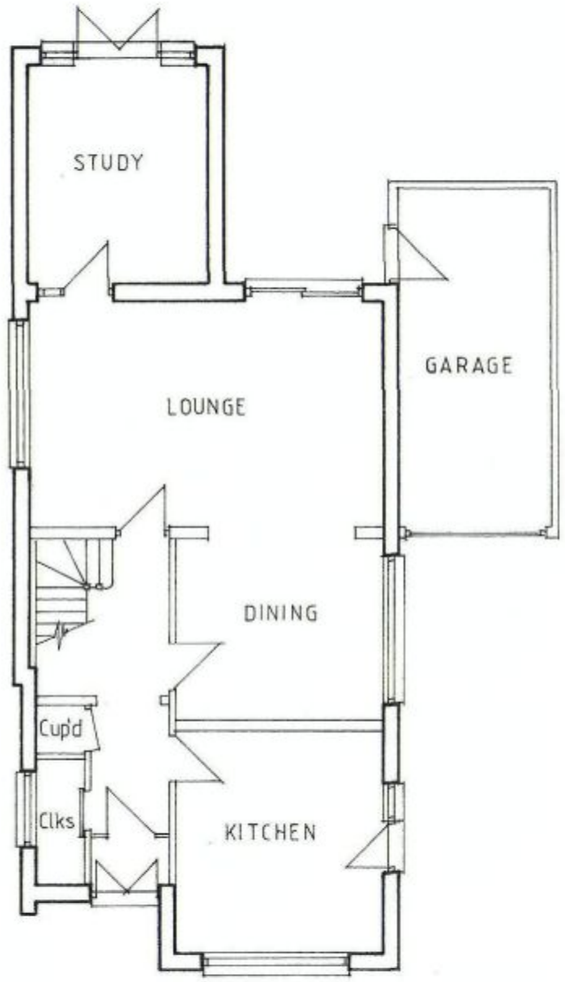

GROUND FLOOR PLAN



FIRST FLOOR PLAN

HAVANT BOROUGH COUNCIL
15 DEC 2010
RECEIVED

0m 1m 2m 3m 4m

Original paper size A3

Project

PROPOSED EXTENSION OVER GARAGE AT 43 BLENHEIM GARDENS, HAVANT, HANTS.

Drawing Title

PROPOSED FLOOR PLANS

Client

MR & MRS HUNWICK

NP DESIGNS
Architectural Consultants

WOODSIDE HOUSE, 10B LONGWOOD AVENUE
COWPLAIN,
WATERLOOVILLE, HAMPSHIRE. PO8 8HX

TEL: 023 9226 8551; EMAIL: nigel@npdesigns.net

Scale 1:100

Dwg No P 183 / 5 Rev