
10/[illegible]3/000

REFUSE

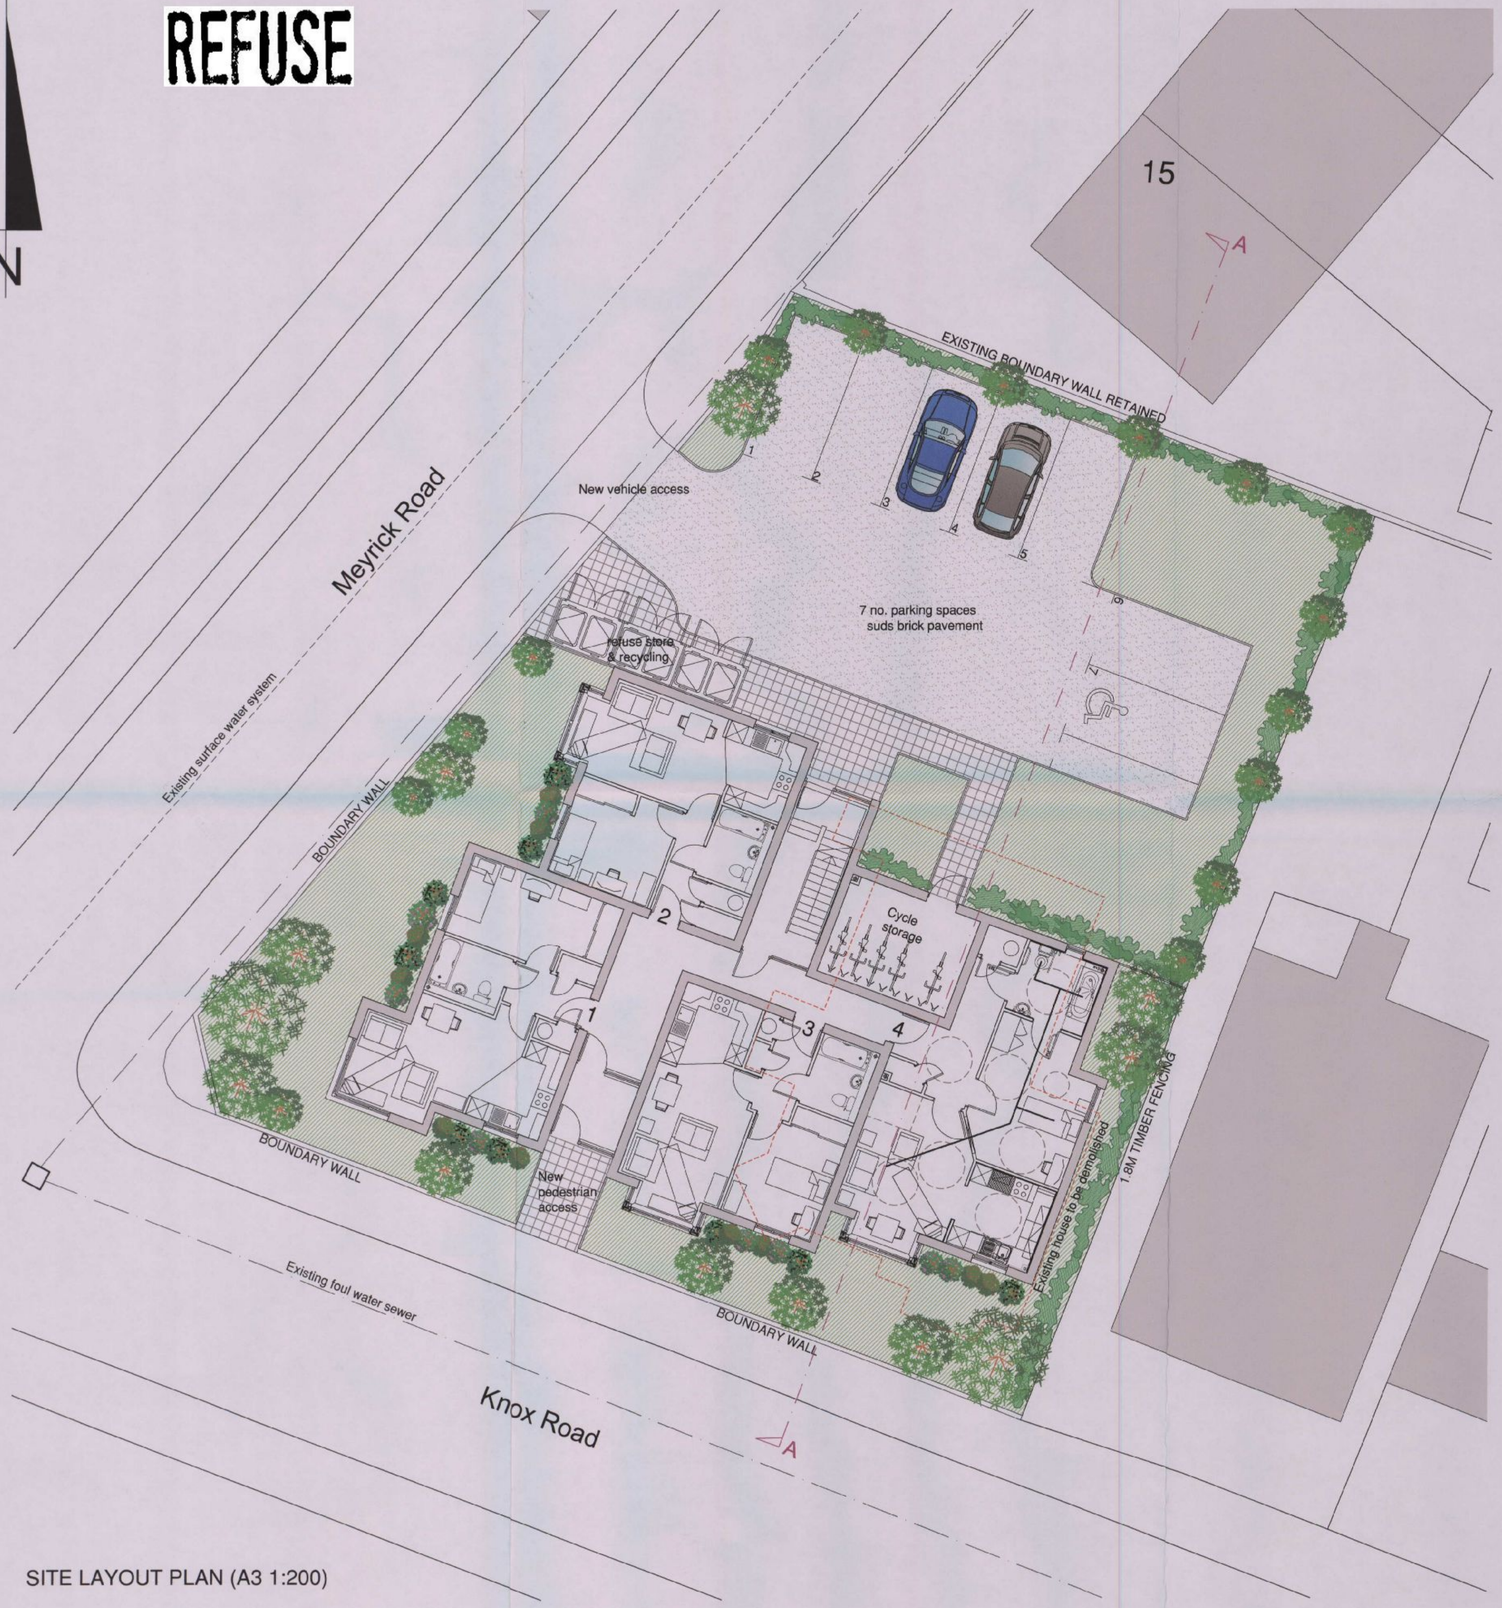

SITE LAYOUT PLAN (A3 1:200)



SITE LOCATION PLAN (A3 1:1250)

SCHEDULE OF ACCOMMODATION

12 x 1 BED FLATS

Units 1,5 & 9	(47.35m^2)
Units 2,3,6,7,8,10,11 & 12	(45.16m^2)
Unit 4	(60.28m^2)

TOTAL - 12 UNITS

7 CAR PARKING SPACES

18 CYCLE SPACES

ASSOCIATED REFUSE

HAVANT BOROUGH COUNCIL
19 MAR 2010
RECEIVED

notes

this drawing is the copyright of the parnell design partnership llp and must not be reproduced in whole or part or used for the execution of works without their permission.

all dimensions to be checked on site prior to commencement of construction works and the architect notified of any discrepancy.

figured dimensions are to be used in preference to scaled dimensions.

no deviation from this drawing will be permitted without prior consent of the architect.

all drawings are prepared subject to a full measured and structural survey of the buildings and site.

all structural work is subject to the appointment of a structural engineer to confirm and agree the structural proposals.

os promap licence no. 100020449.

scale width 100mm @ a1 - 50mm @ a3

revision	notes	date	drawn	check
A	Revisions made following planners recommendations	28-08-08	HM	MBW
B	Various amendments	04-09-08	HM	MBW
C	Layout of flat amended following clients instructions	11-09-08	HM	MBW
D	Entrance and car park amended	15-09-08	HM	MBW
E	Site amended to fit with survey drawing	17-09-08	HM	MBW
F	Site plan amended following planning officers advice	25-09-08	HM	MBW
G	Unit 1 reduced to one bed to reduce overall foot print	21-11-08	HM	MBW
H	Units reduced following planners advice	09-11-09	HM	MBW
I	Staff area shown	13-11-09	HM	MBW
J	Staff accommodation re-located	23-11-09	HM	MBW

client: Laishley Developments Ltd

parnell design partnership llp
chartered architects
town planning
interior design consultants
2 beechworth road, havant, hampshire, po9 1ax
tel: 023 9248 1100
fax: 023 9247 5050
email: pdp@pdp-architects.co.uk
website: pdp-architects.co.uk

project: PROPOSED DEVELOPMENT KNOX ROAD BEDHAMPTON

detail: SITE & LOCATION PLANS

drawn	checked
HM	MBW
date	status
SEPT 08	PLANNING

a1 scale	a3 scale		rev
1:100	1:200	27829-PD101	J