PERMIT



Proposed West Elevation.



Proposed East Elevation.

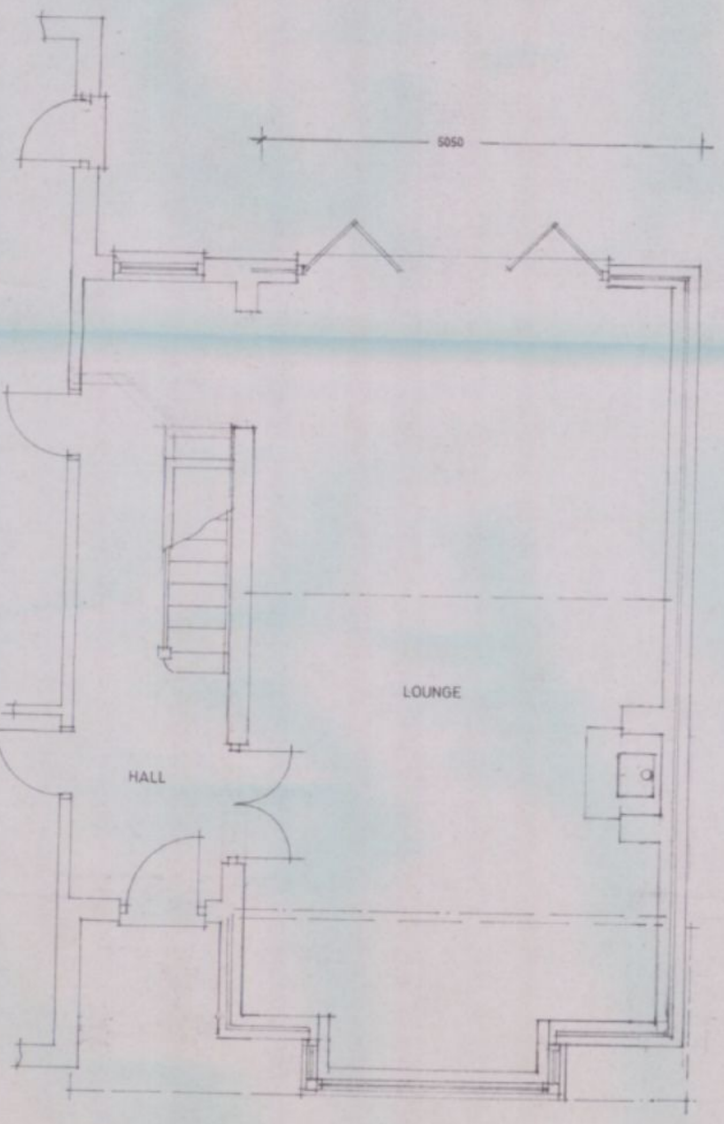

Proposed Ground Floor Layout Plan of Side Extension.

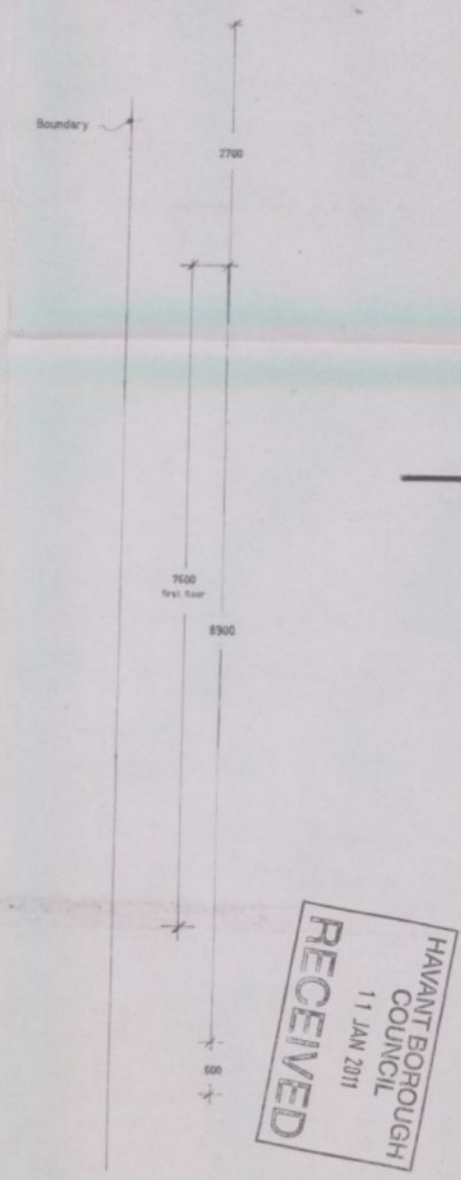

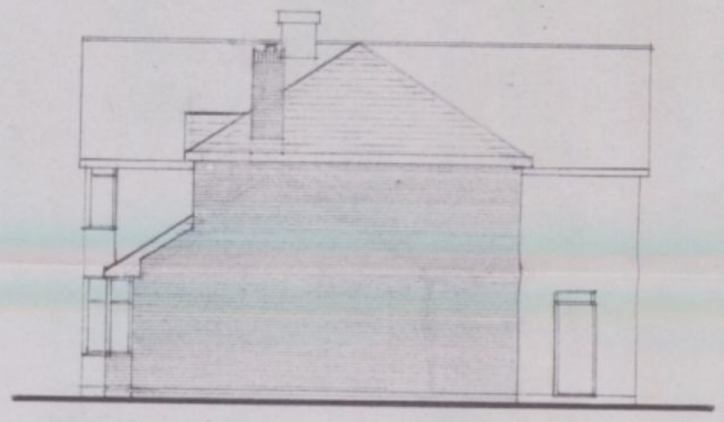

Proposed South Elevation.

HAVANT BOROUGH COUNCIL
11 JAN 2011
RECEIVED

Proposed double & single storey side extension at 248 Havant Road, Hayling Island, Hants. PO11 0LN

S. Davis Esq..

Scale 1:50 1:100	Date July 2010
A2 Drawing Number	3
Revision	A