Block plan showing site boundaries

PERMIT

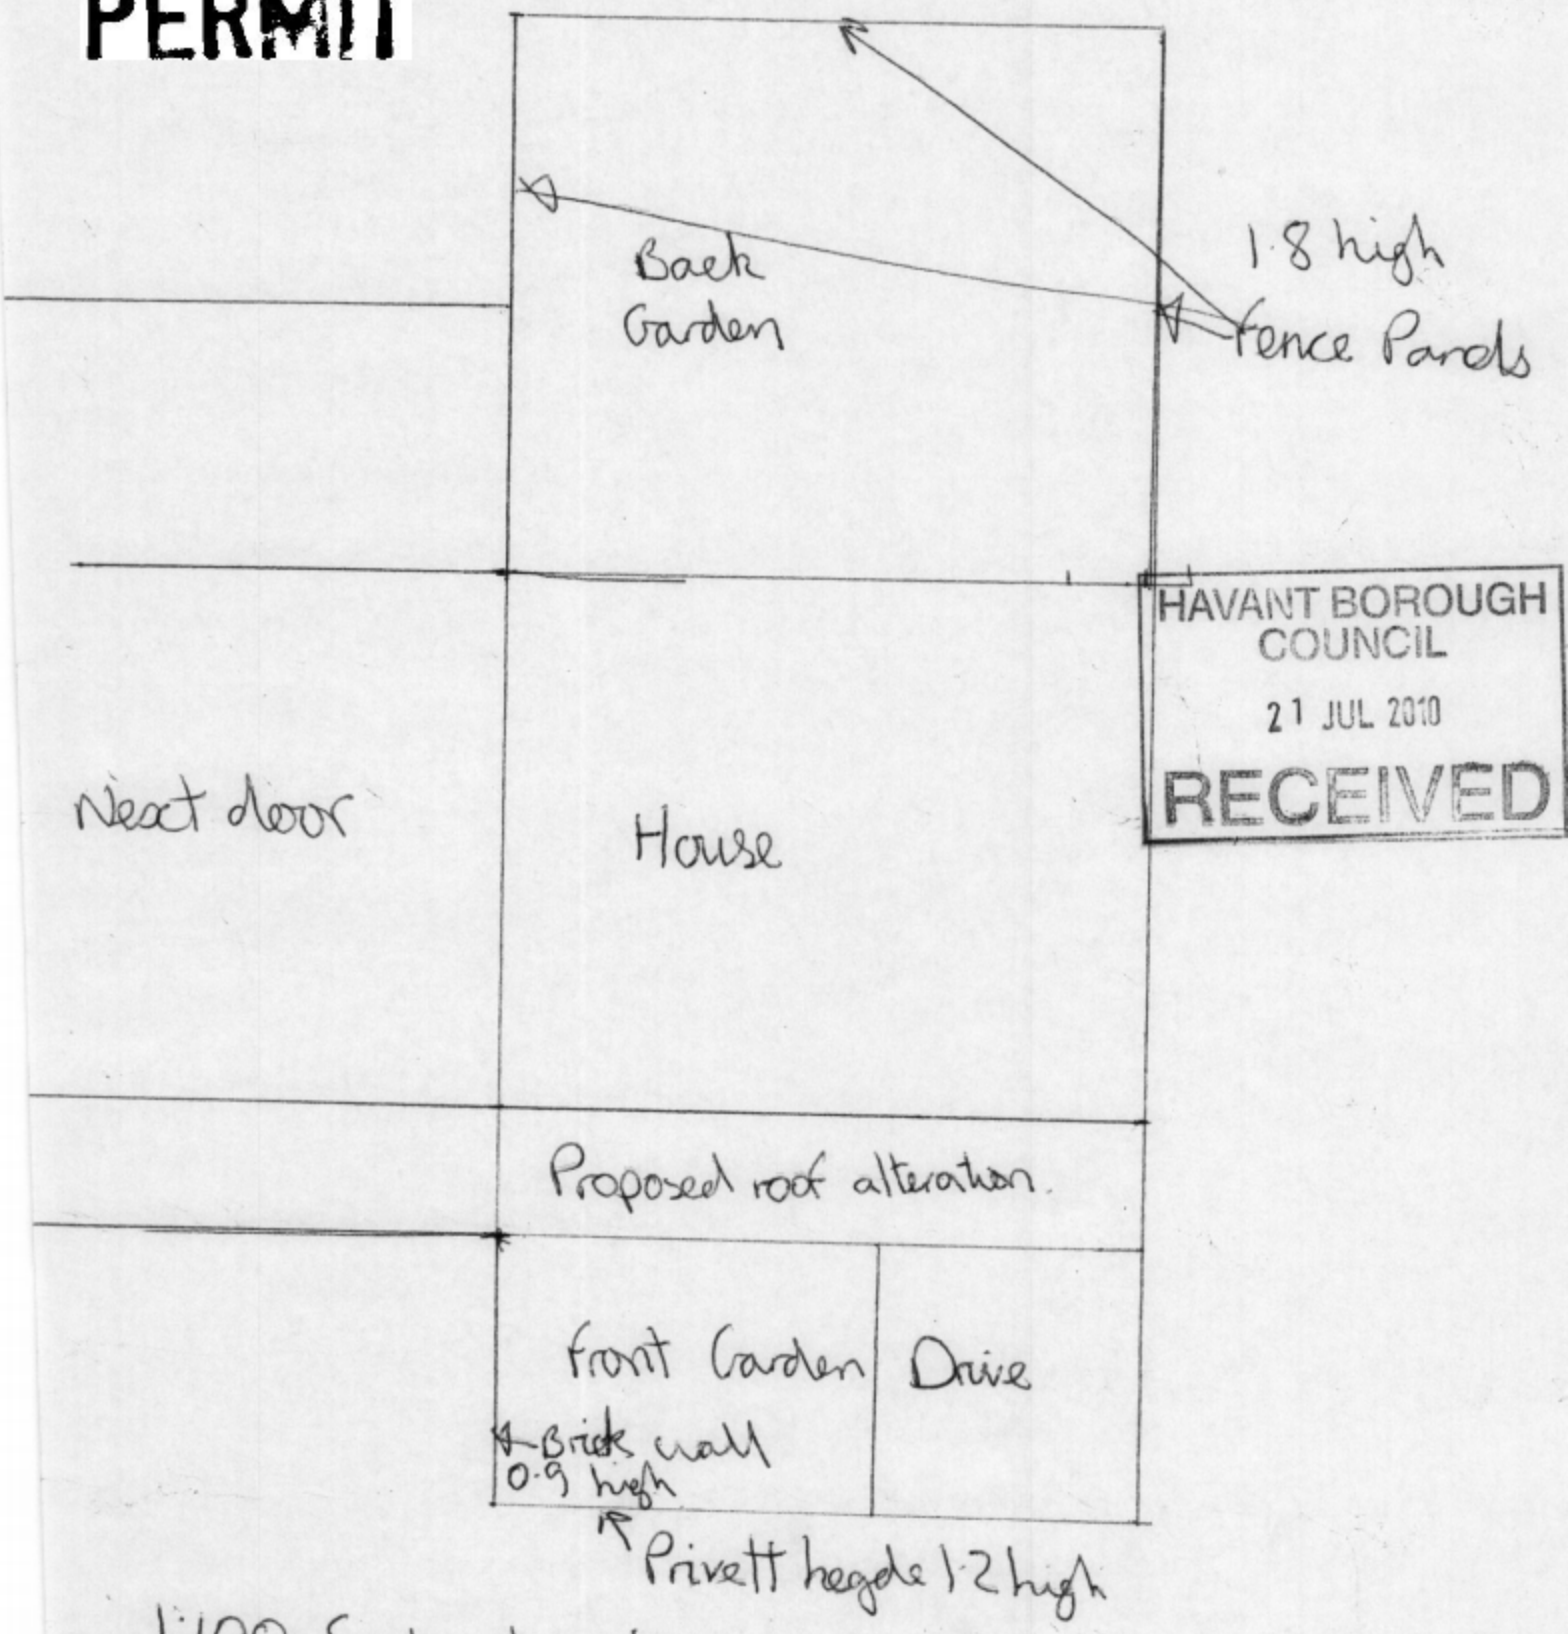

1:100 Scale drawing

34 Cavendish Close Waterlooville PO7 7PP